



FRONT ELEVATION




REAR ELEVATION



CARPORT REAR ELEVATION

CHATHAM HOME PLANNING		
FAIRHOPE, ALABAMA		(251) 928-0988
bobchatham.com		
Date :	Drawn By :	c h p
Scale :	Sheet Number :	
Plan Number : 2033-B-46		

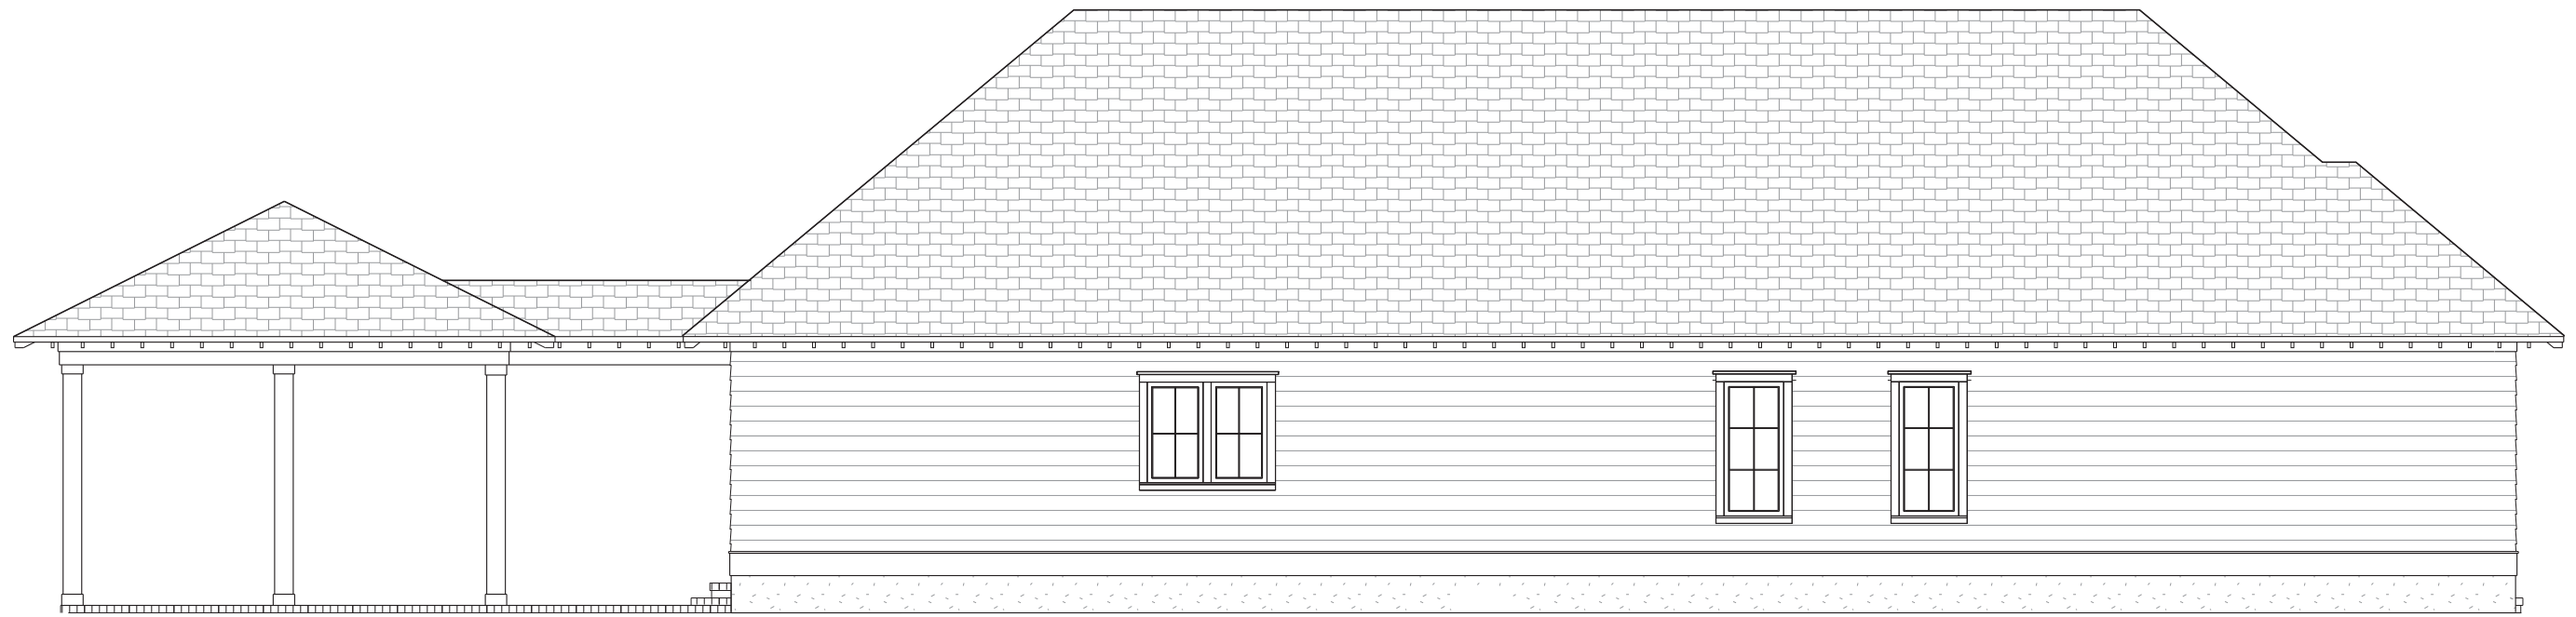

LEFT ELEVATION



RIGHT ELEVATION


©BobChathamCustomHomeDesign

© copyright 2025 CHATHAM HOME PLANNING

CHATHAM HOME PLANNING	
FAIRHOPE, ALABAMA (251) 928-0988	
bobchatham.com	
Date :	Drawn By :
Scale :	Sheet Number :
Plan Number : 2033-B-46	

©copyright 2025 CHATHAM HOME PLANNING

FLOOR PLAN
10' CEILINGS

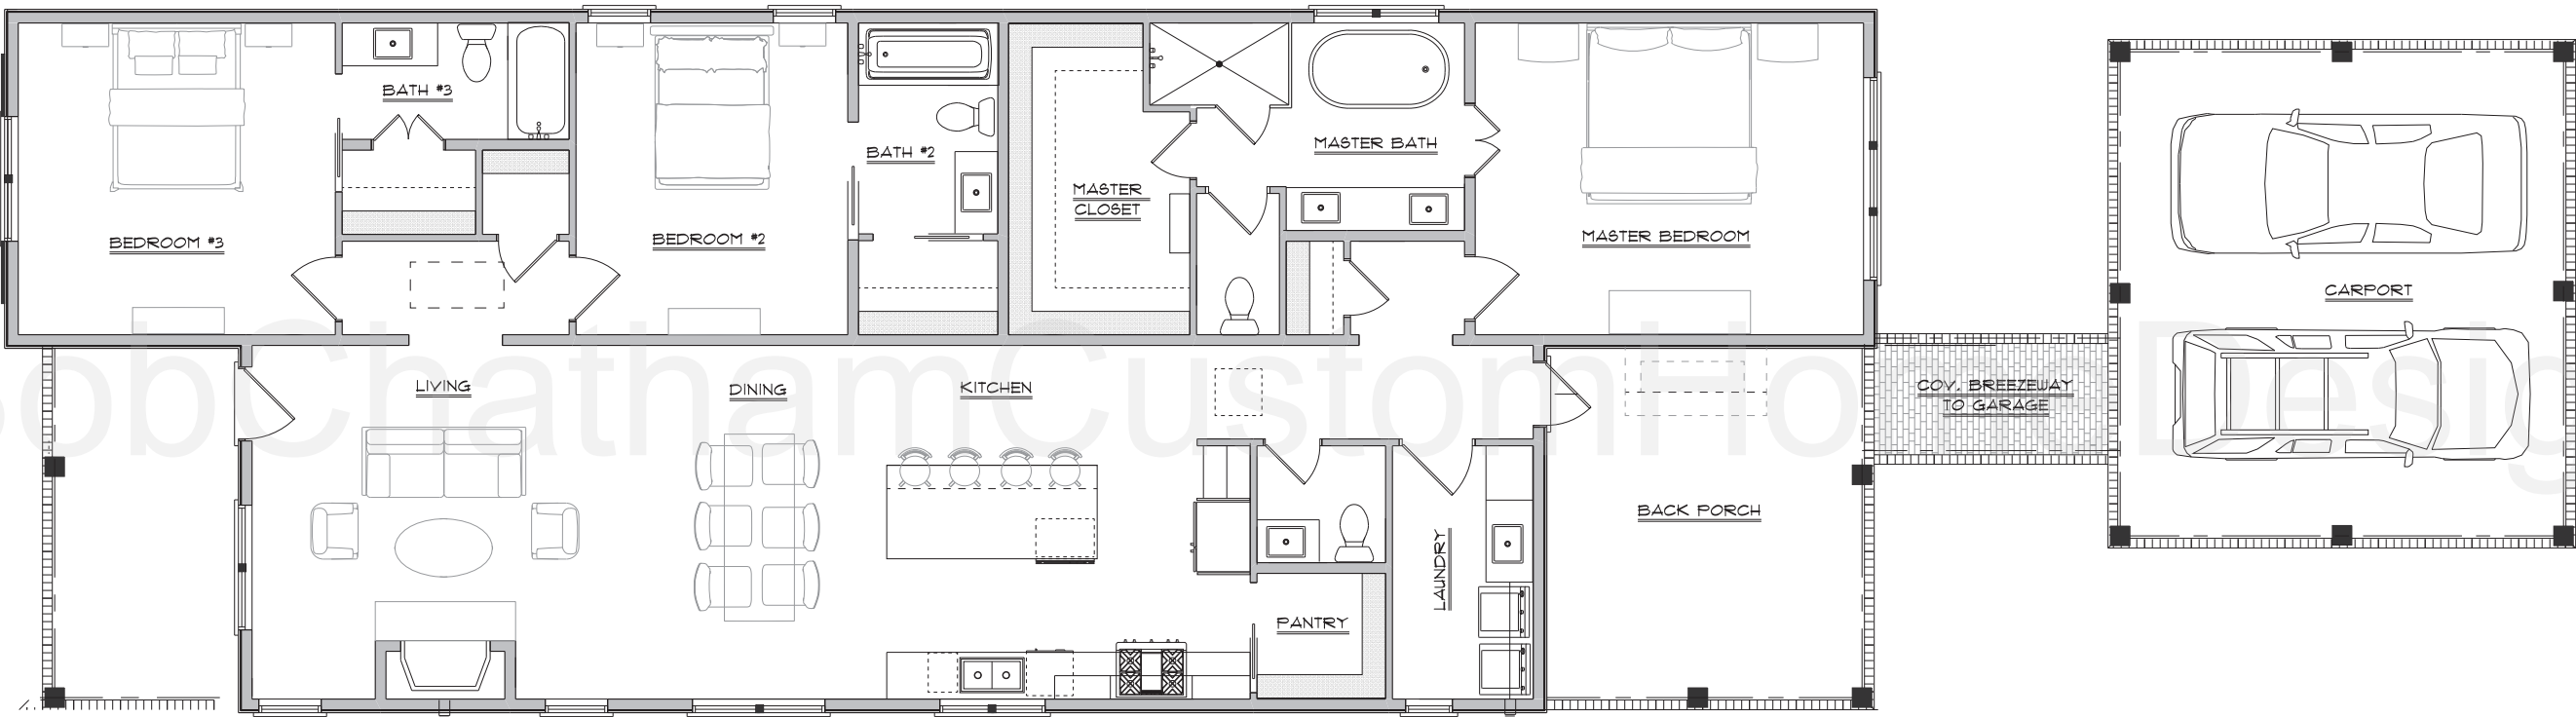

AREAS:	
1st FLOOR LIVING:	2032 SQ FT
TOTAL LIVING:	2032 SQ FT
CARPORT	435 SQ FT
FRONT PORCH:	130 SQ FT
BACK PORCH:	221 SQ FT
BREEZE WAY	55 SQ FT
TOTAL UNDER ROOF:	2873 SQ FT