



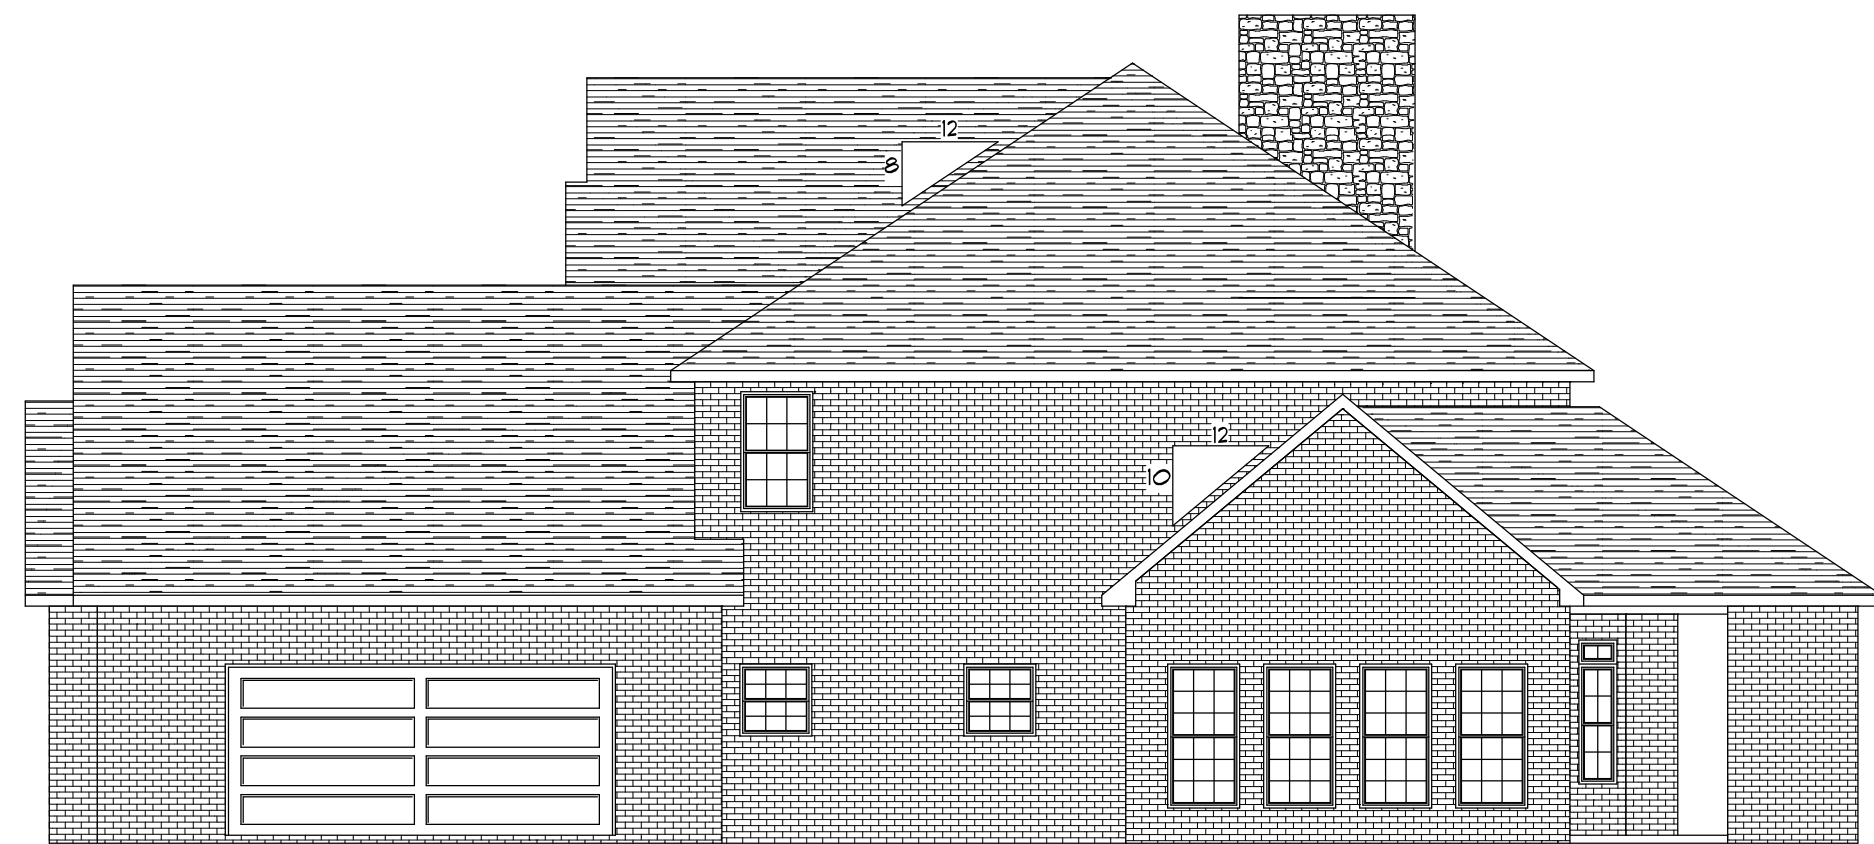


RIGHT ELEVATION
SCALE: 1/8" = 1'-0"



REAR ELEVATION
SCALE: 1/8" = 1'-0"

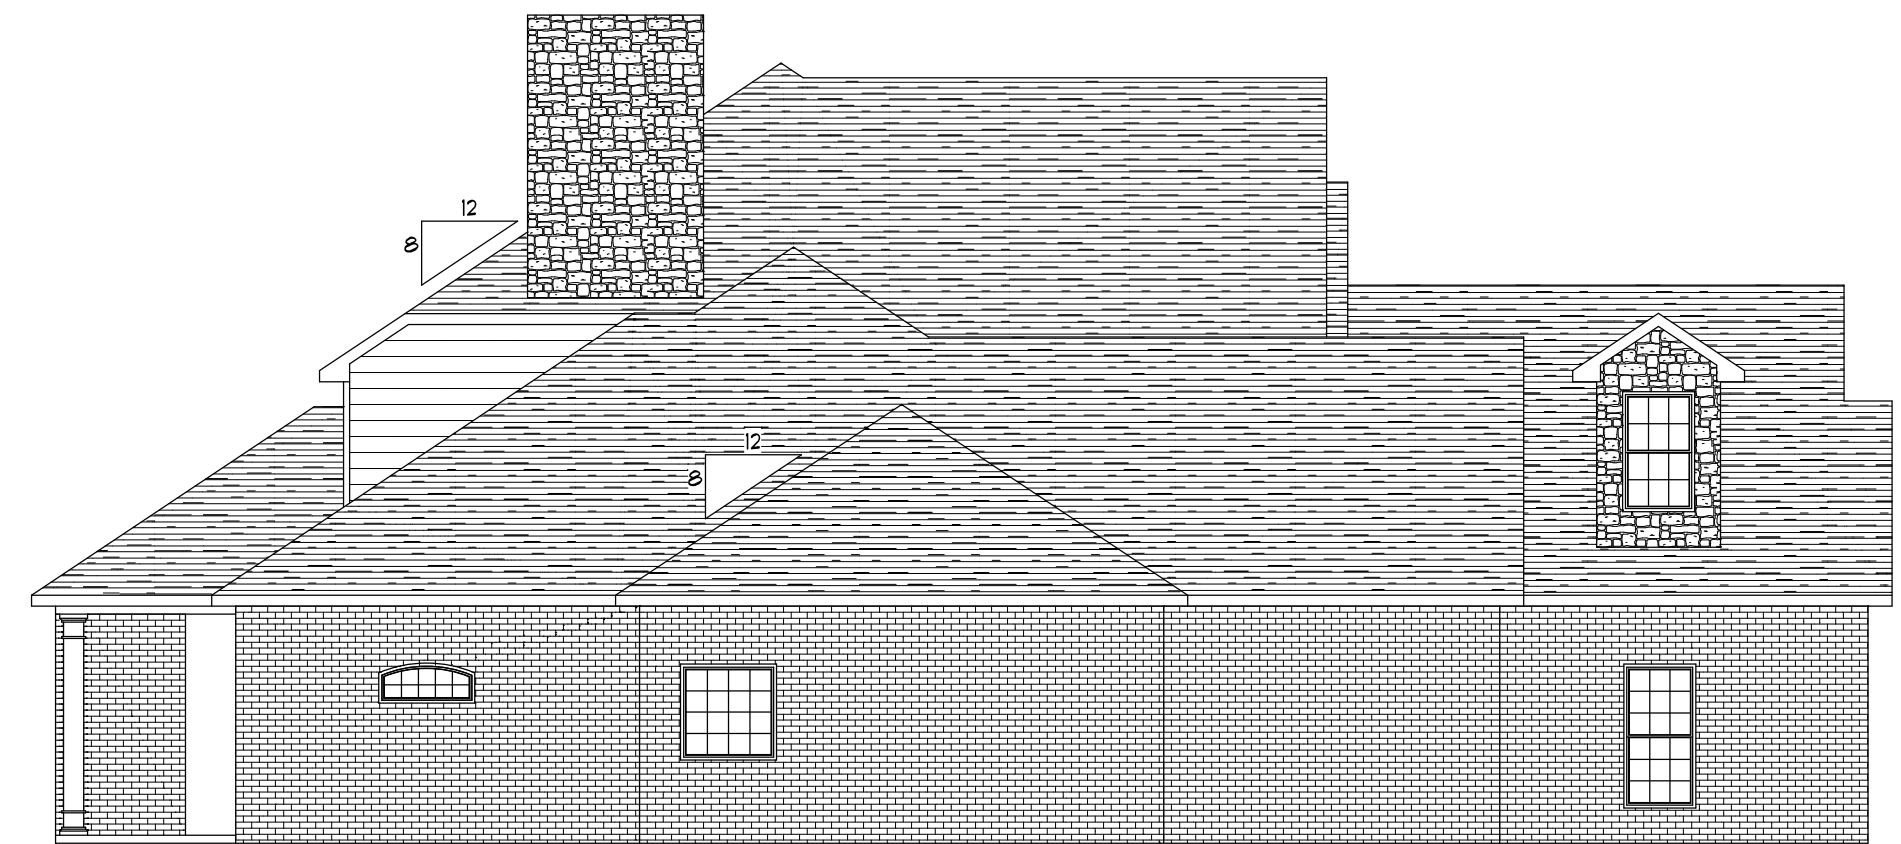

LEFT ELEVATION
SCALE: 1/8" = 1'-0"

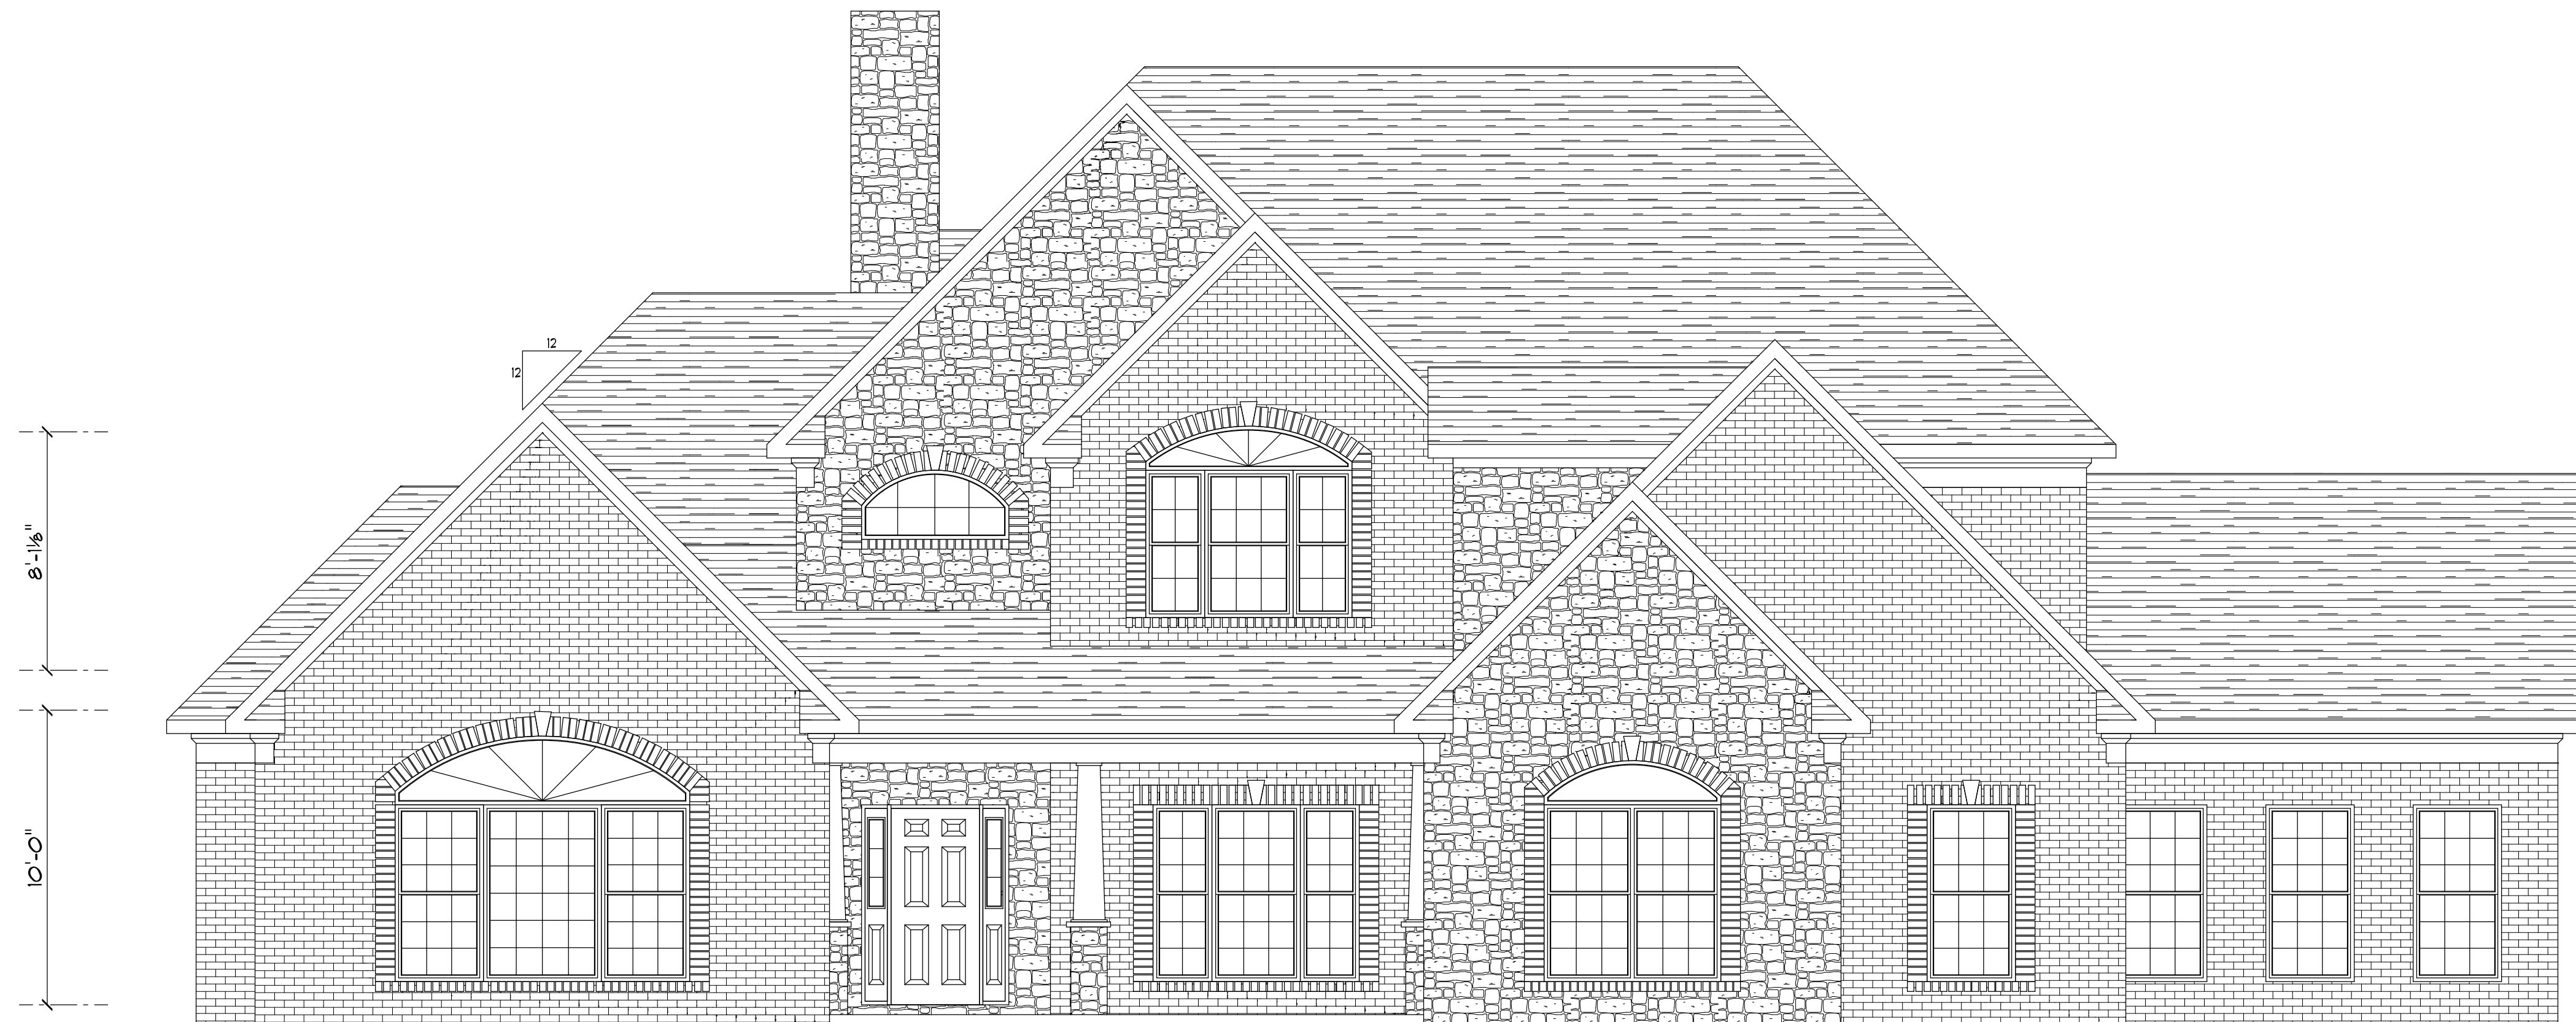


FRONT ELEVATION
SCALE: 1/4" = 1'-0"


RICHARD




DENNIS ARMSTRONG
P.O. BOX 121
MILNER GA. 30251
PHONE TIO-358-1438
armstrongden2@bellsouth.net

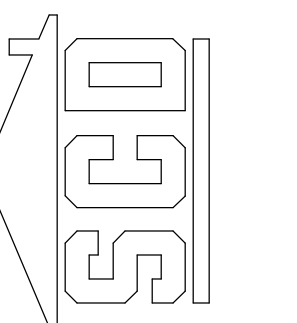


JOB NUMBER:
104-011

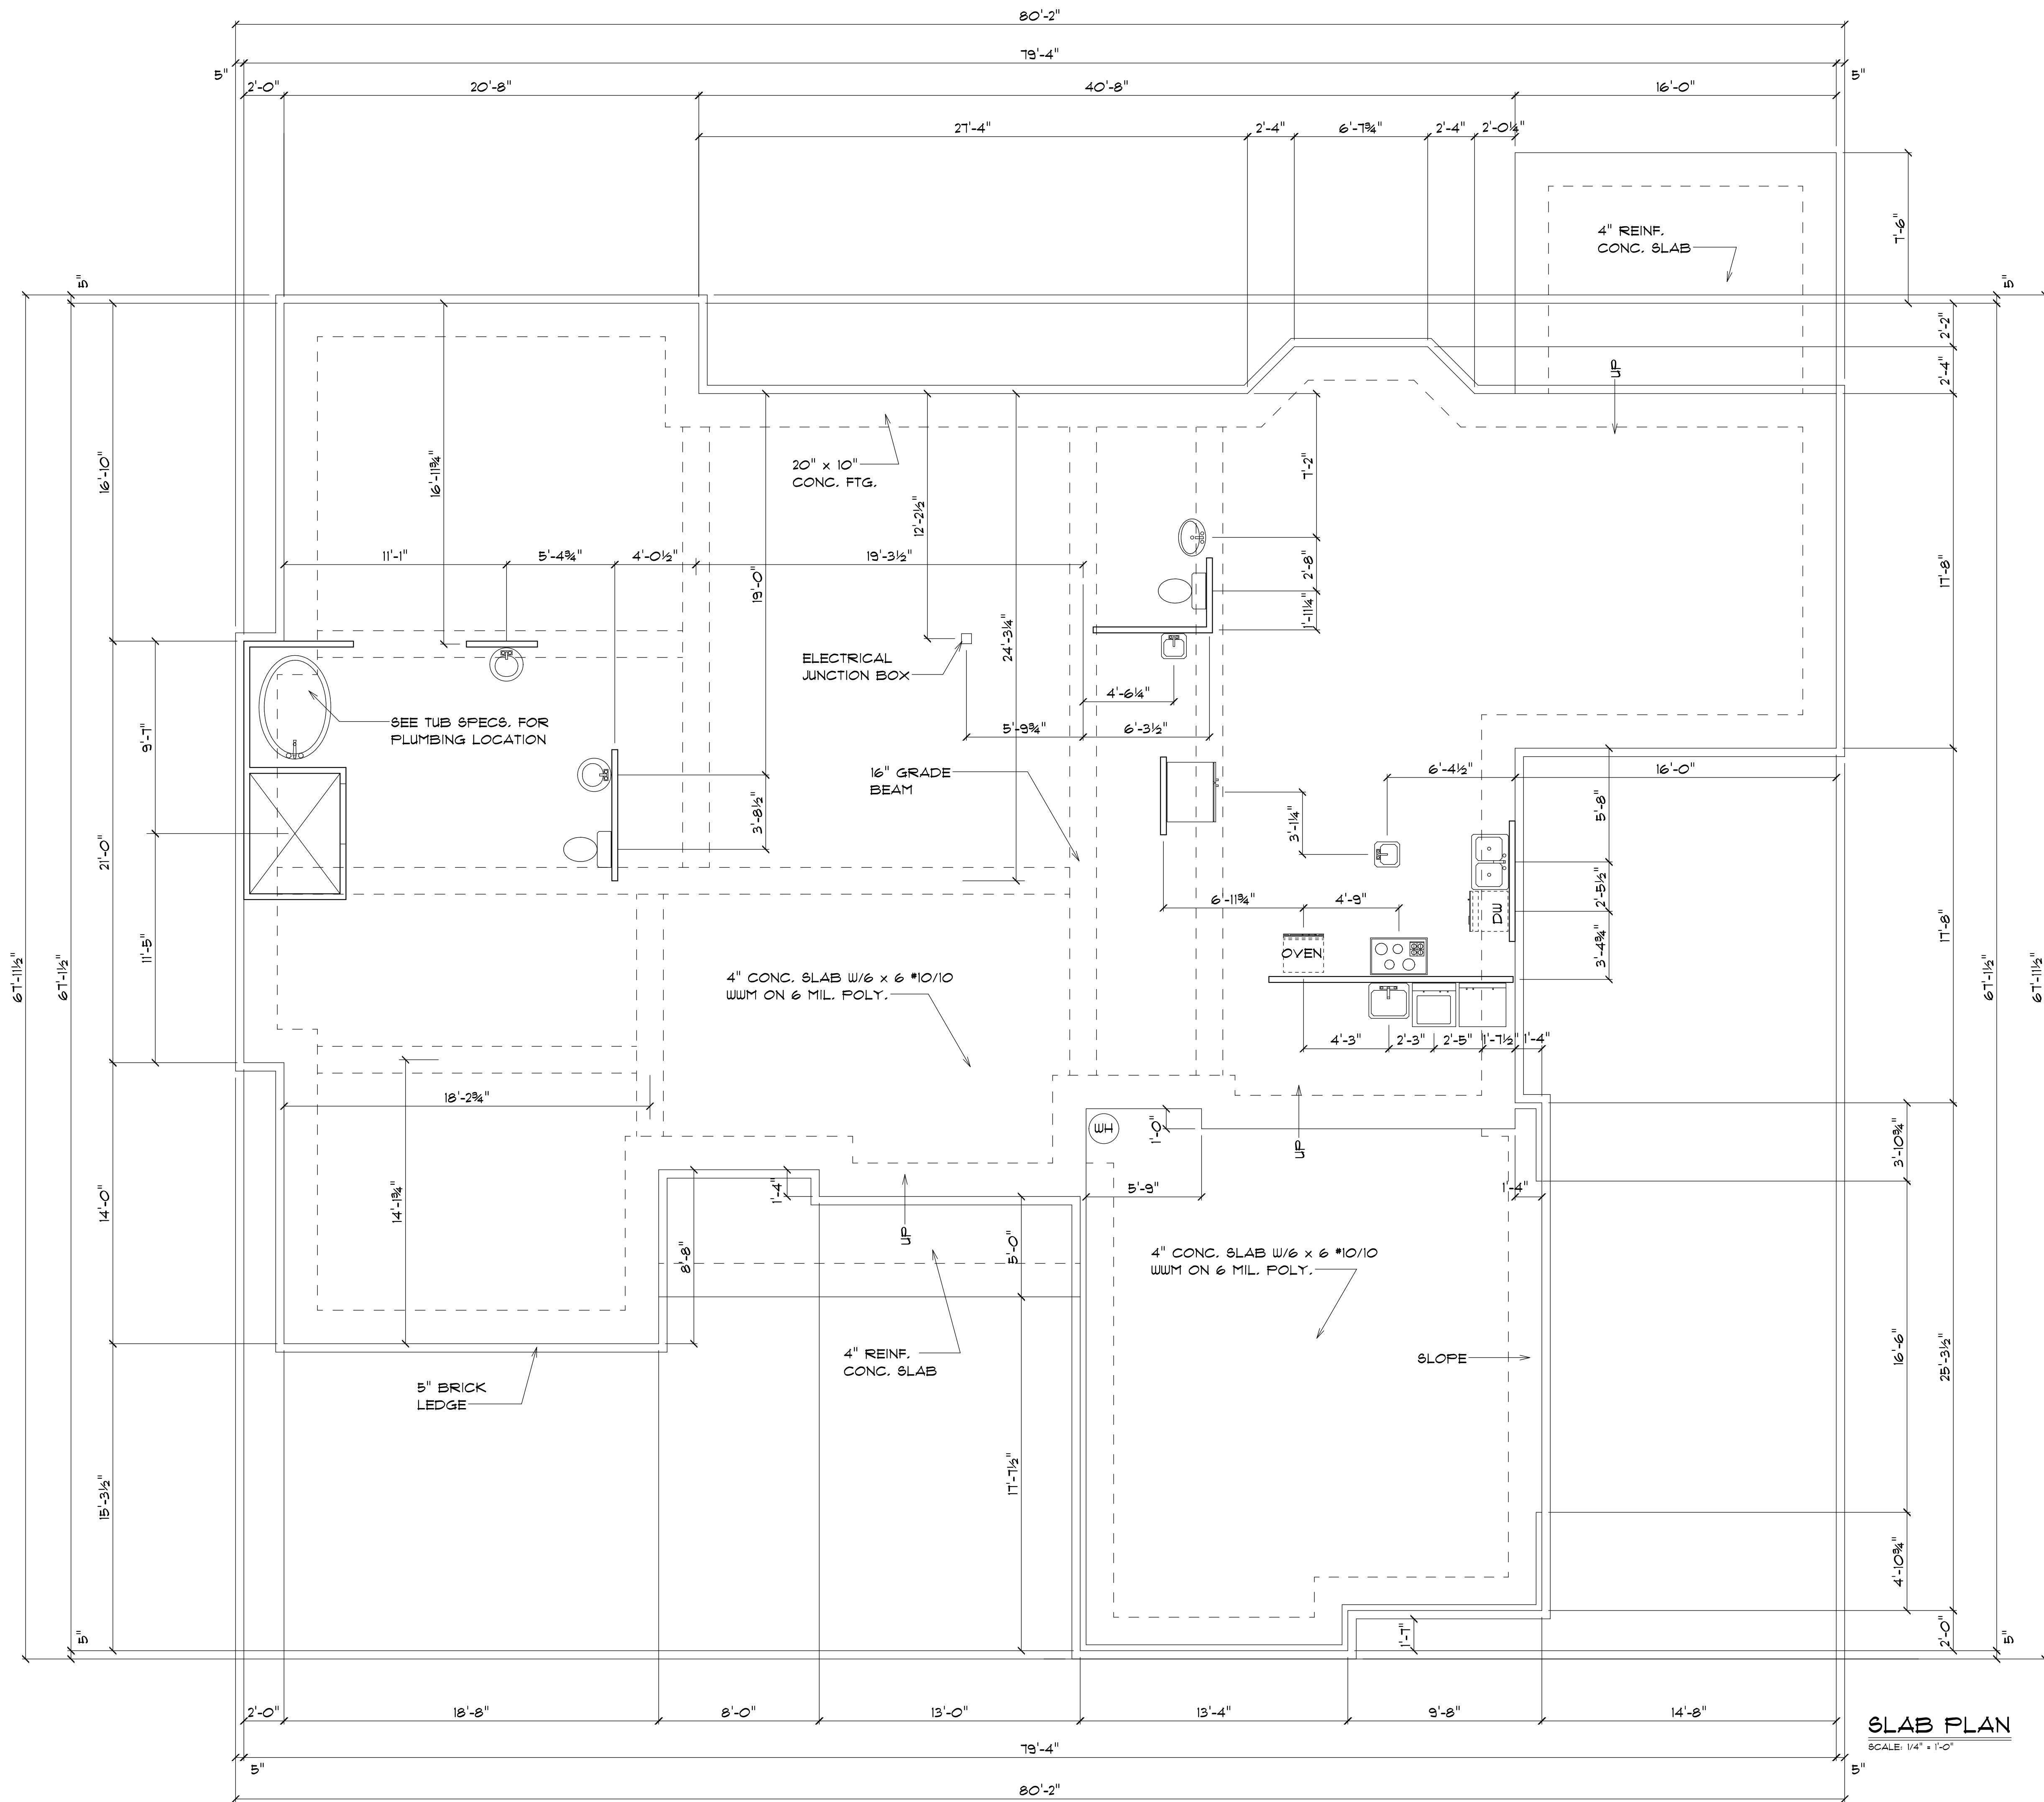


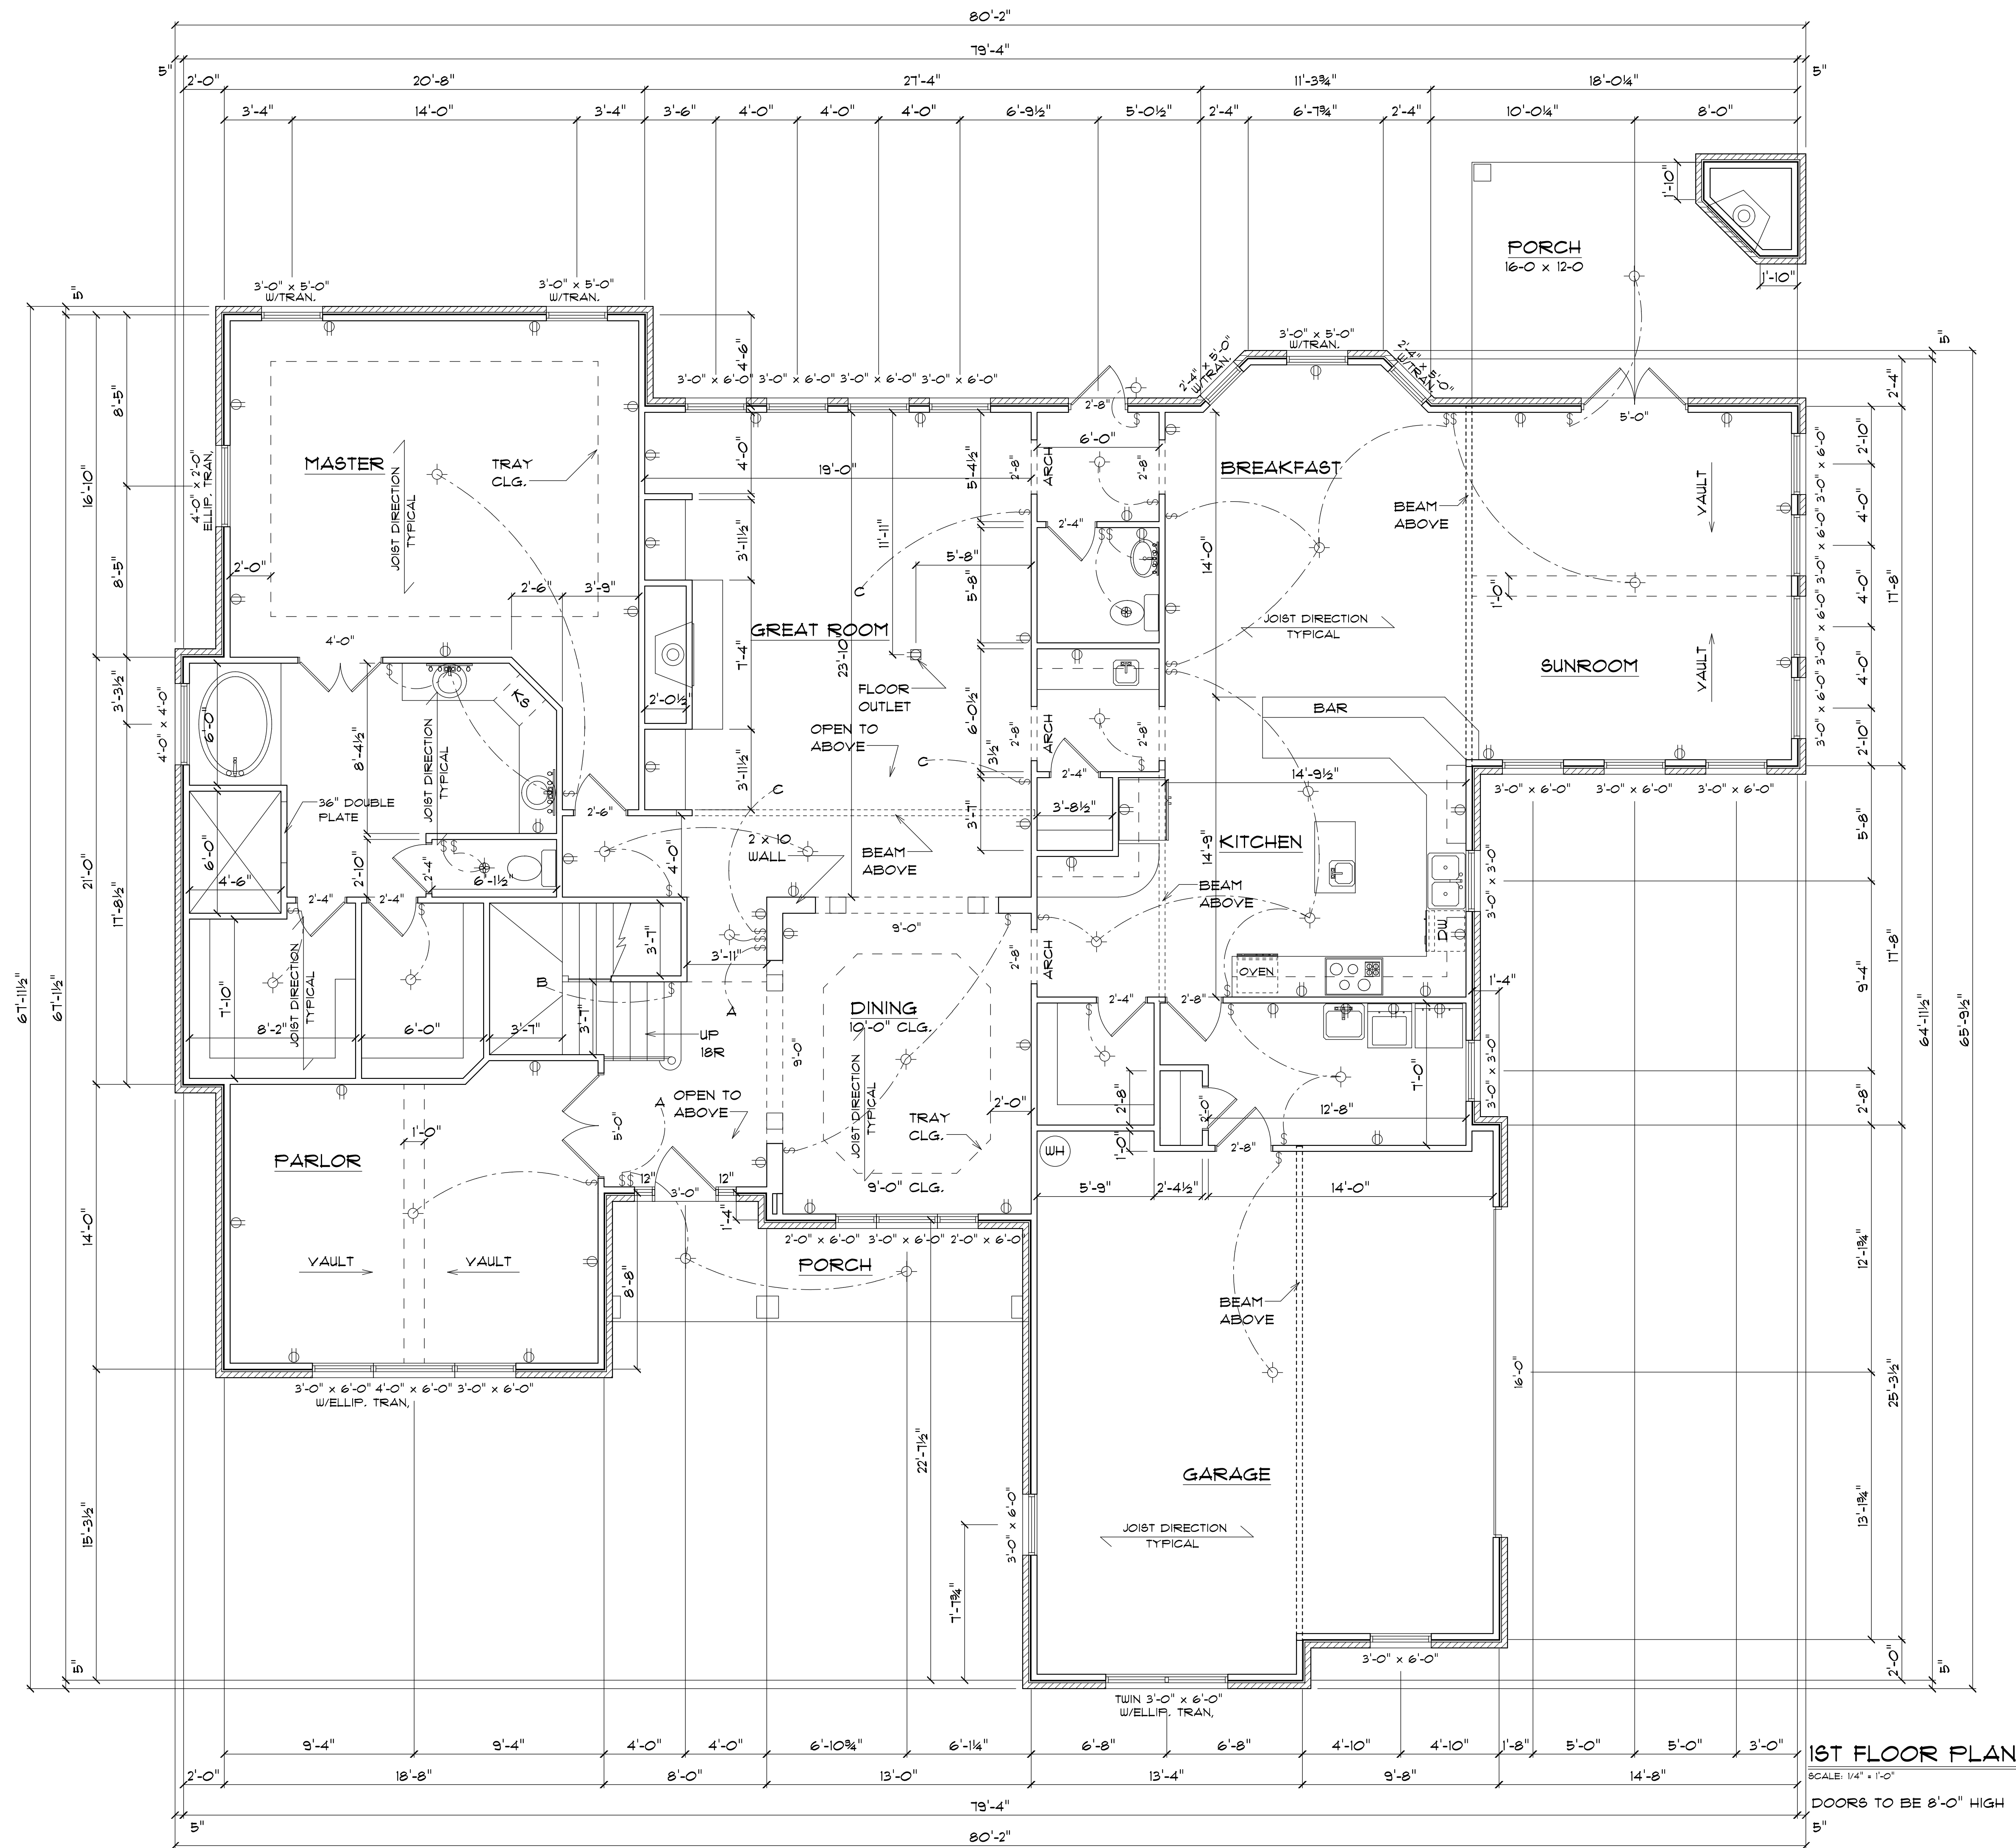

SQUARE FOOTAGE	
FIRST	3021
SECOND	1105
TOTAL	4132
PORCH	308
GARAGE	592

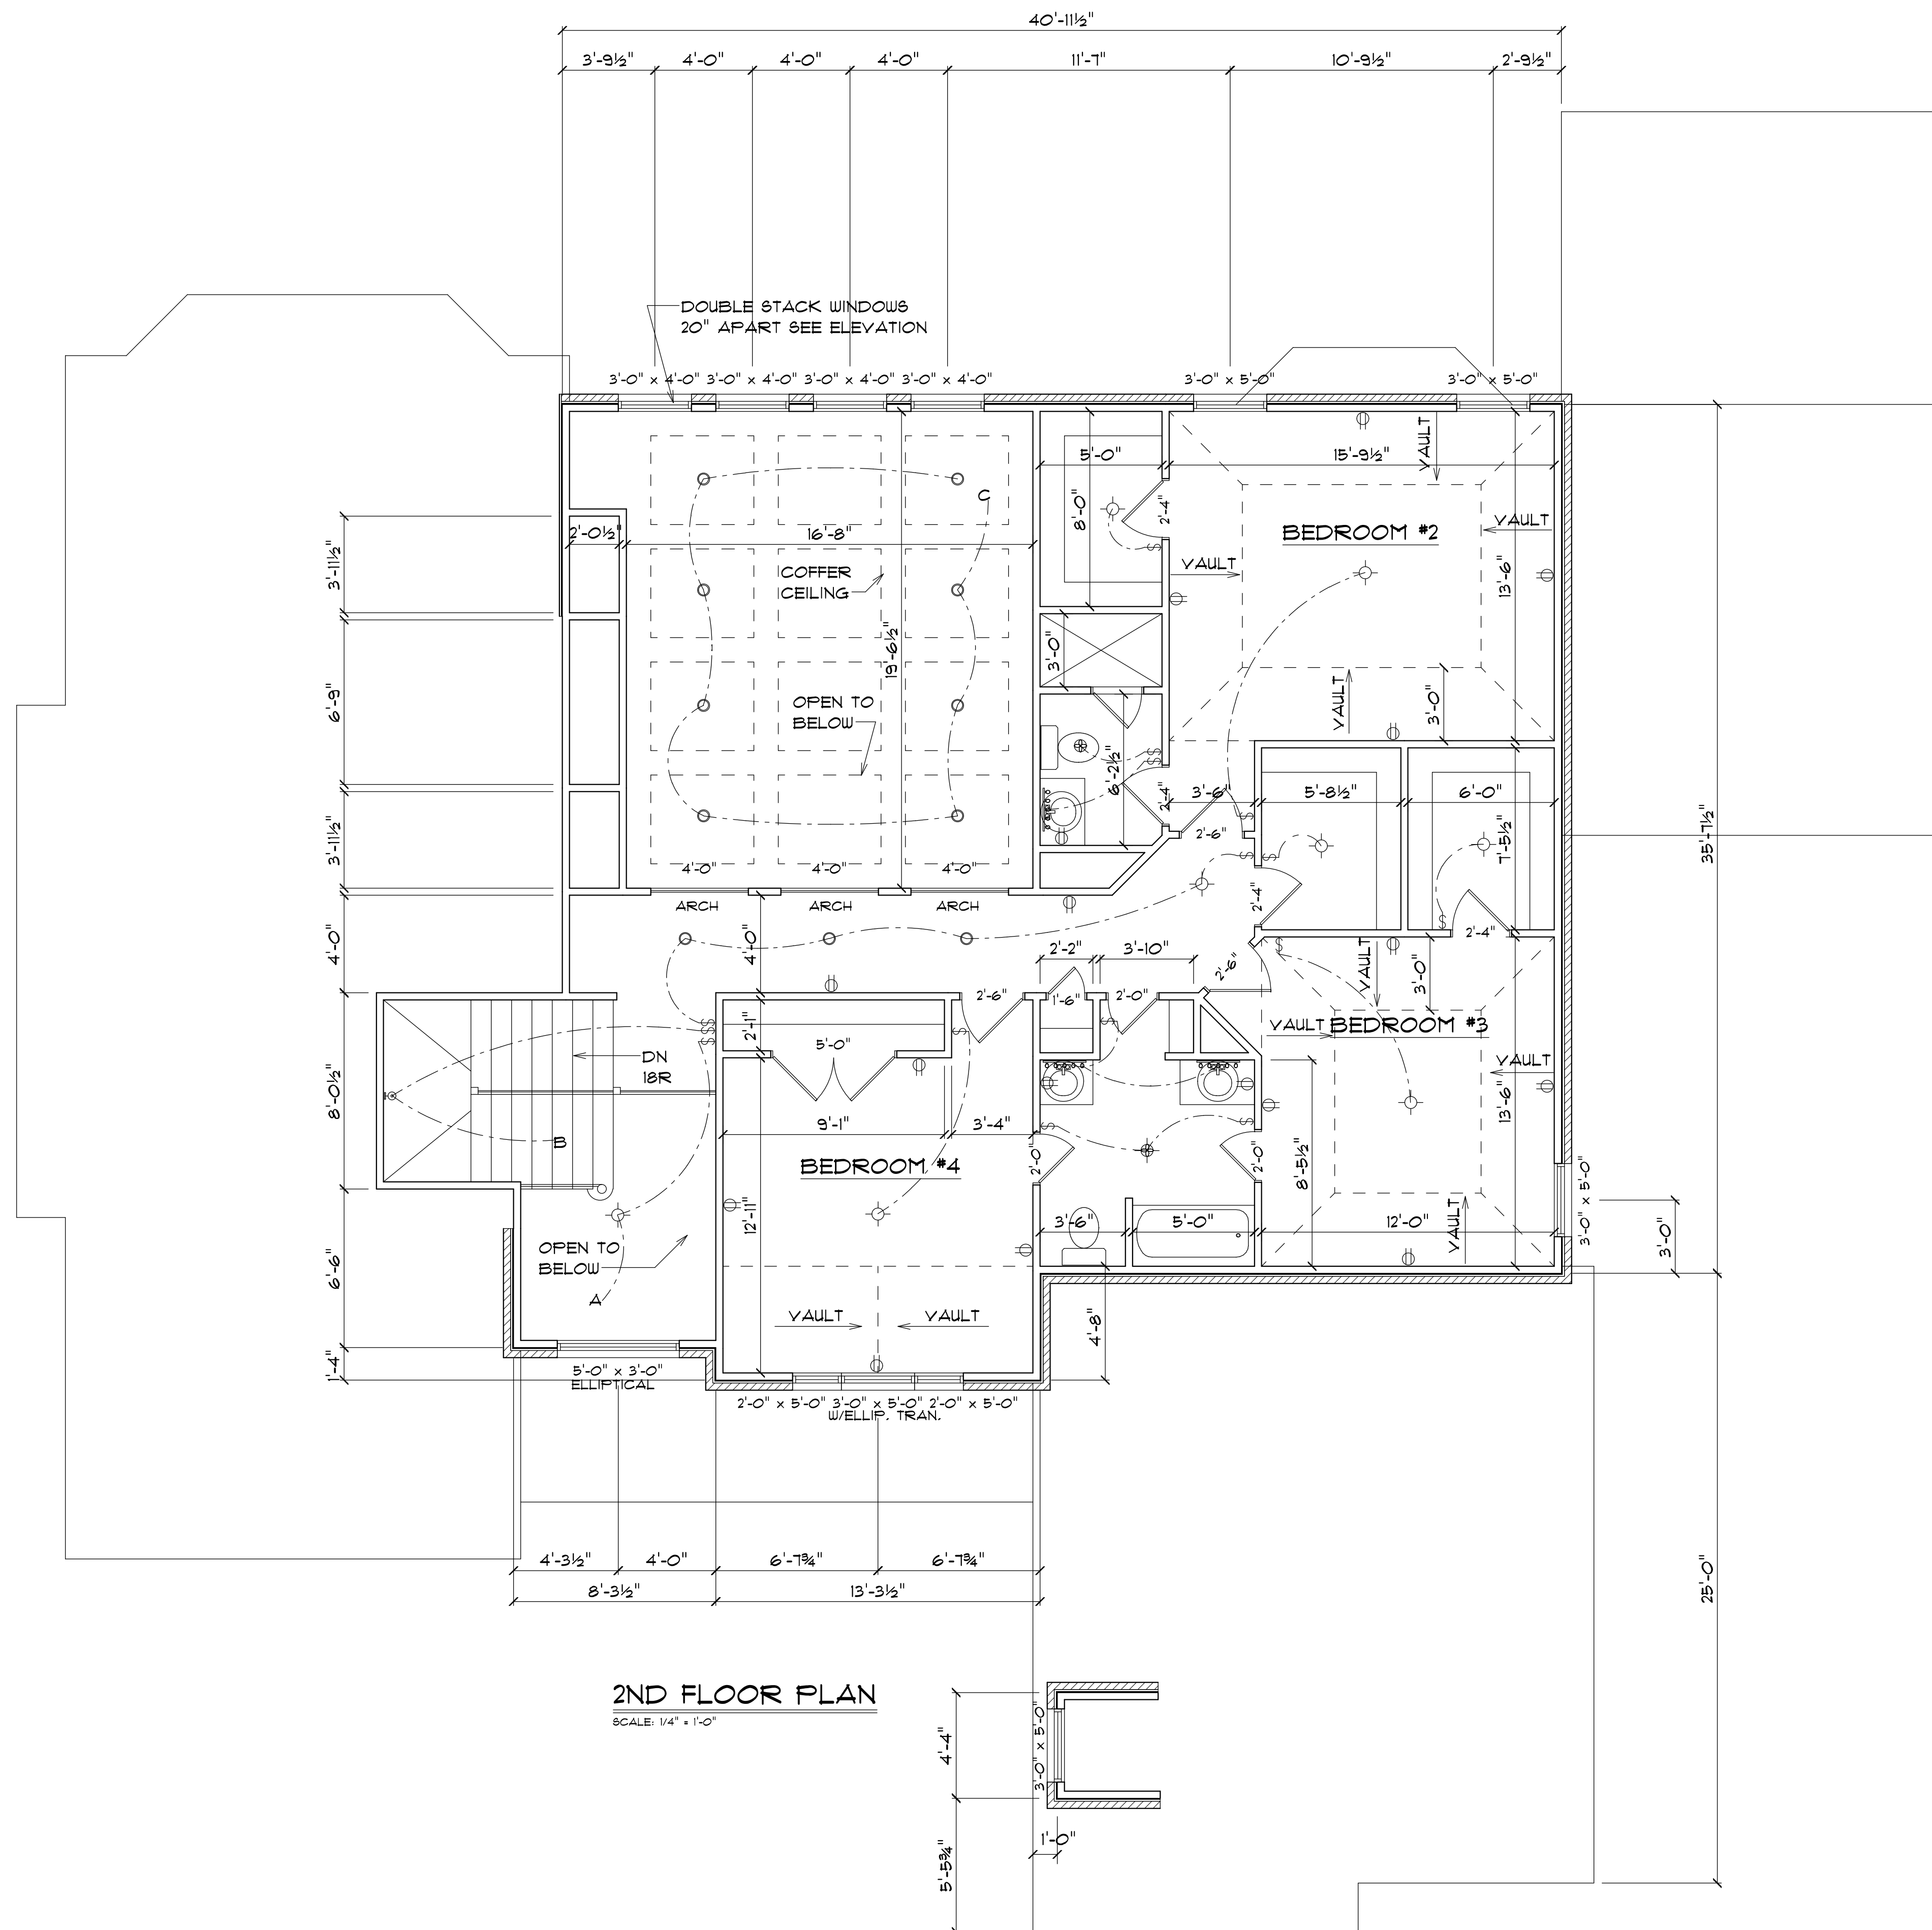

DENNIS ARMSTRONG
P.O. BOX 121
MILNER GA. 30257
PHONE T70-358-1438
armstrongdenn26@bellsouth.net

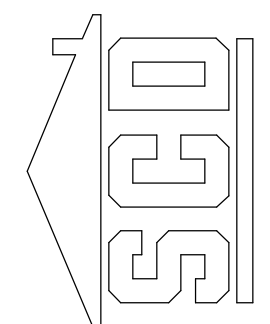

JOB NUMBER:
104-011

Colony Homes

RICHARD