

26643 TERRY COVE DR

Custom CG Construction Build



1 FRONT ELEVATION
SCALE: 1/4" = 1'-0"

NAME	AREA
Ground Floor Living Area	1103 sq ft.
Main Floor Living Area	2621 sq ft.
Total Living Area	3724 sq ft.
Ground Floor Parking/Storage	2081 sq ft.
Front Porch (Main Level)	73 sq ft.
Rear Porch (Main Level)	401 sq ft.
Total Under Roof	6279 sq ft.


* THESE DESIGNS ARE SUBJECT TO CHANGE *

MAIN FLOOR LIVING AREA 2,621 sqft



26643 TERRY COVE DR


GROUND FLOOR LIVING AREA 1,103 sqft

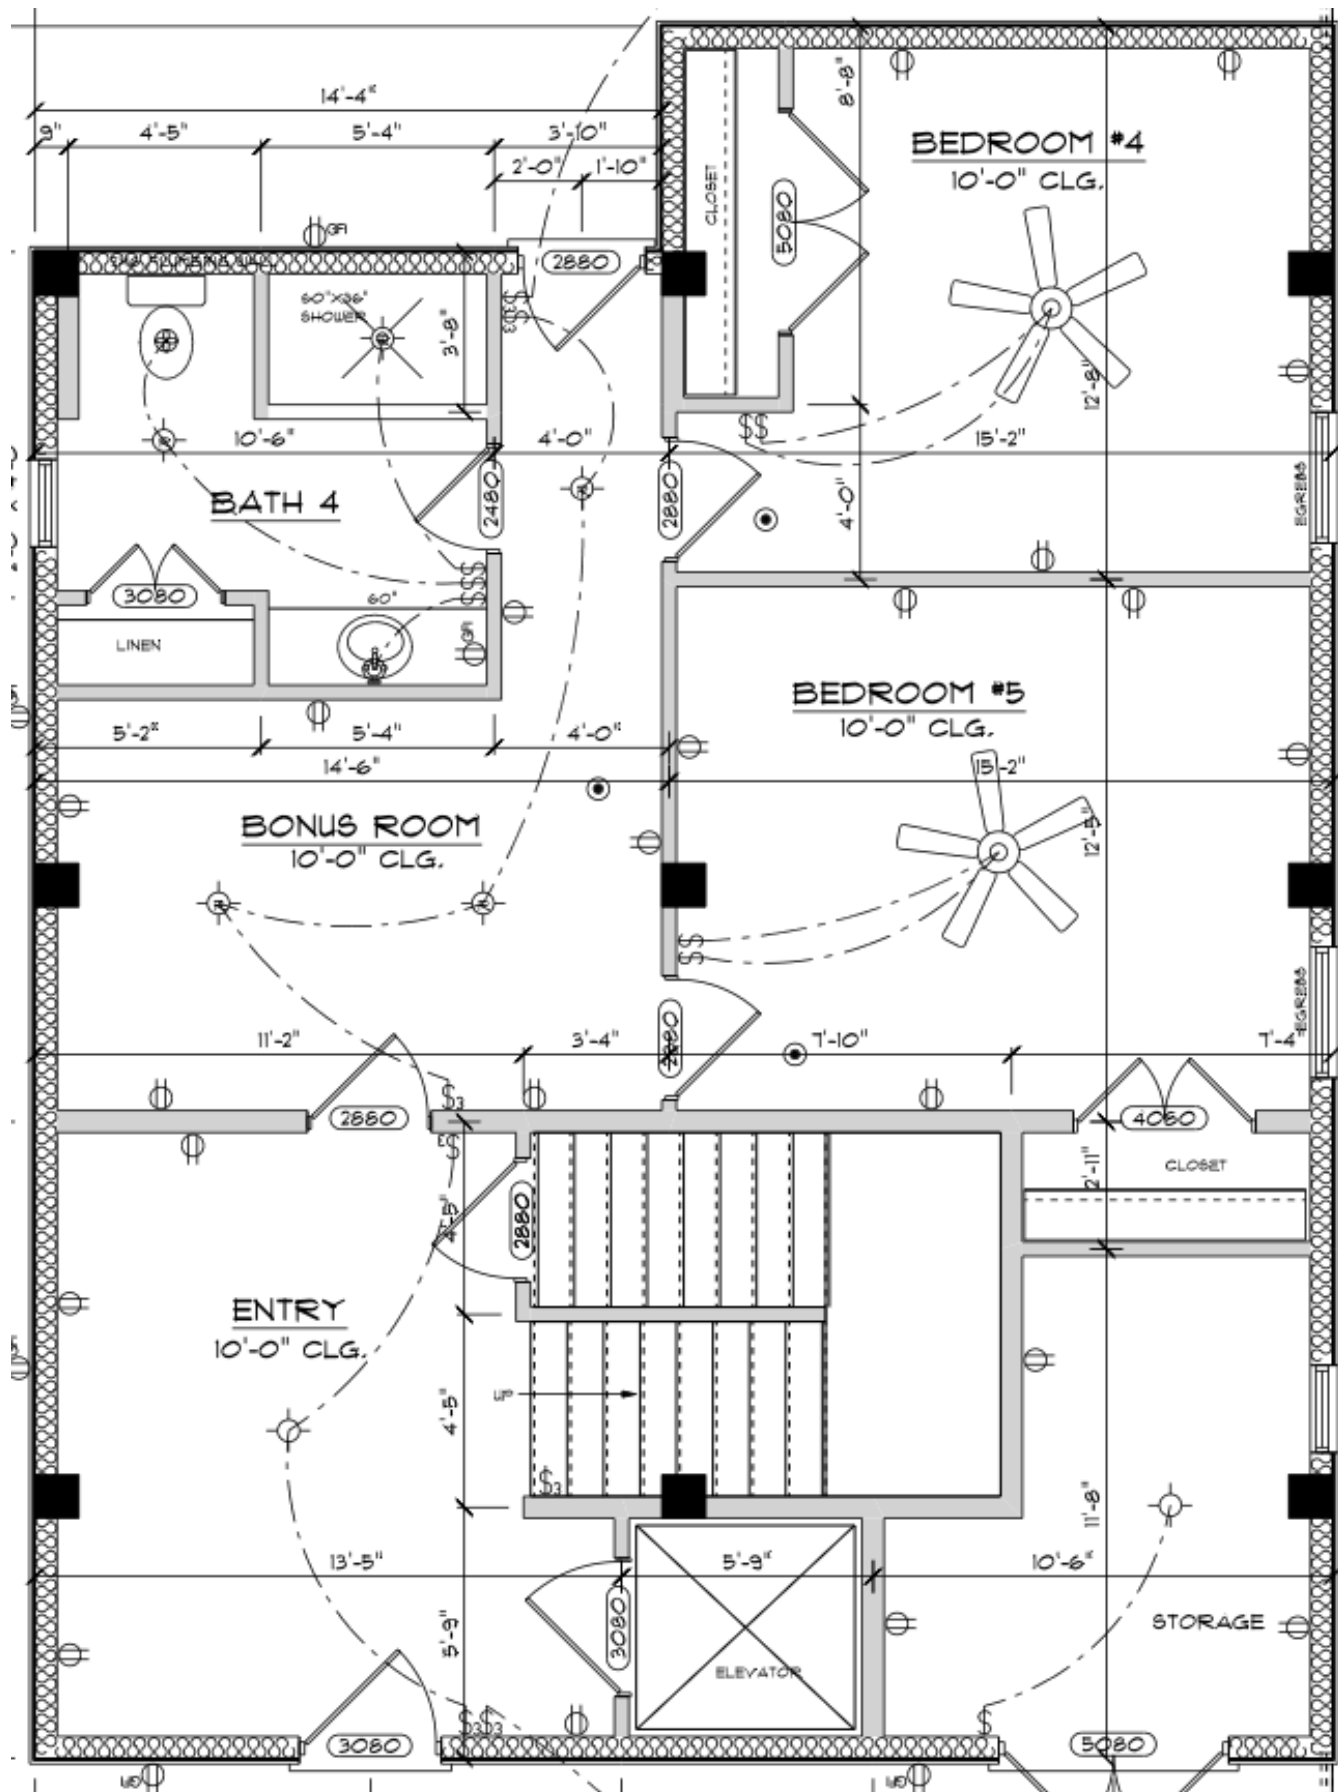

* THESE DESIGNS ARE SUBJECT TO CHANGE *

26643 TERRY COVE DR

SITE PLAN

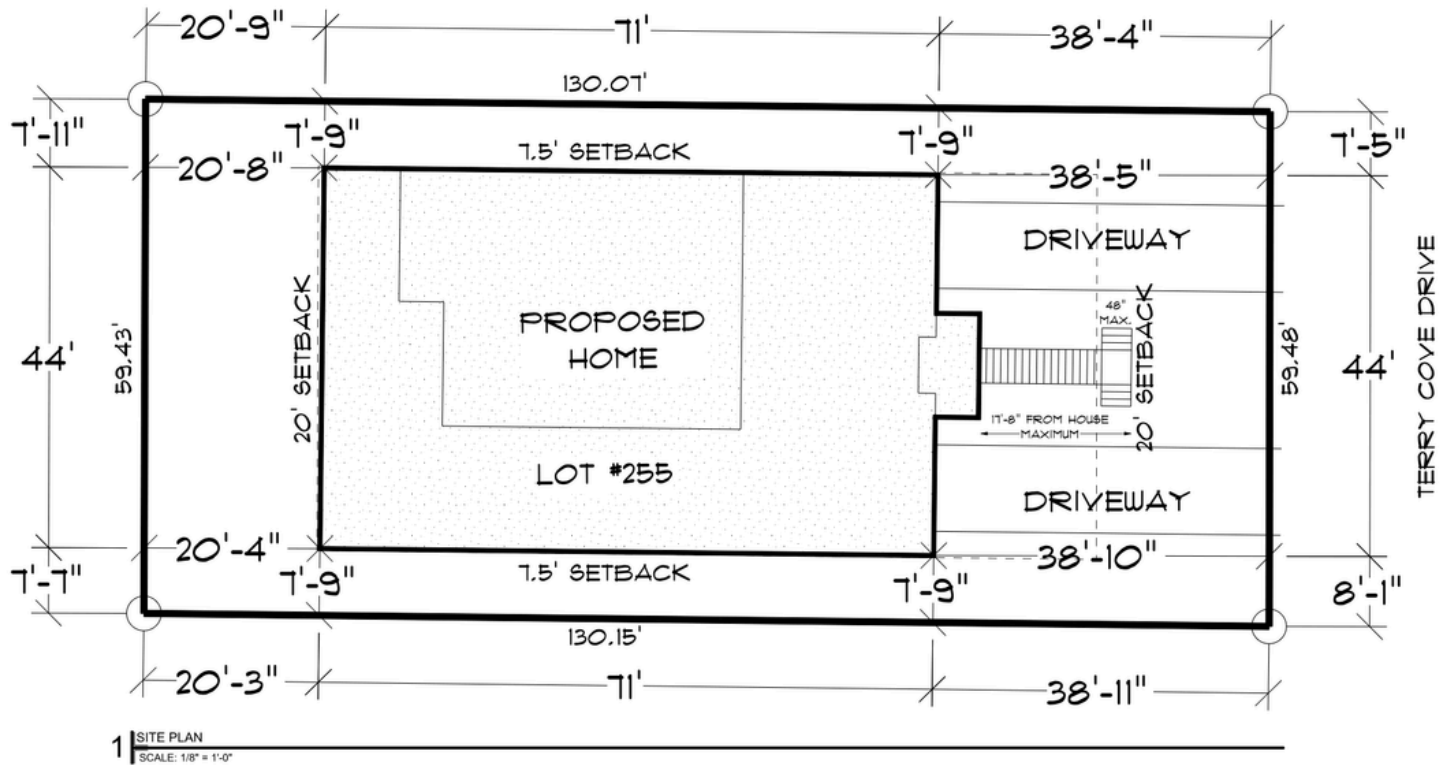

* THESE DESIGNS ARE SUBJECT TO CHANGE *