
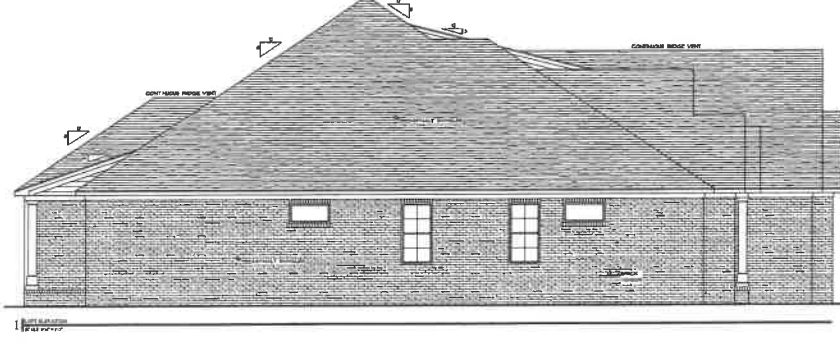


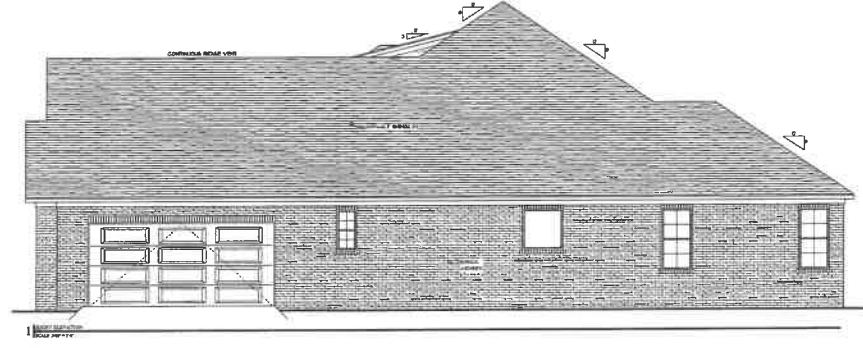

CONTACT BUILDERS
201-793-5271




PAGE DESCRIPTION: ELEVATIONS

COASTAL BUILDERS ARE NOT RESPONSIBLE OR LIABLE FOR
THESE PLANS AFTER CONSTRUCTION HAS BEGUN AND OR HAS FINISHED.


DRAWN BY: B.L.B.
SHEET NUMBER: A-2
SCALE: 3/16"=1'-0"
DATE: 5/15/2018
JOB NO: 20-13

COASTAL BUILDERS

ALL DOCUMENTS
PROVIDED BY
COASTAL BUILDERS
ARE COPYRIGHTED
AND ARE NOT BE
REPRODUCED
WITHOUT WRITTEN
CONSENT FROM
COASTAL BUILDERS.

 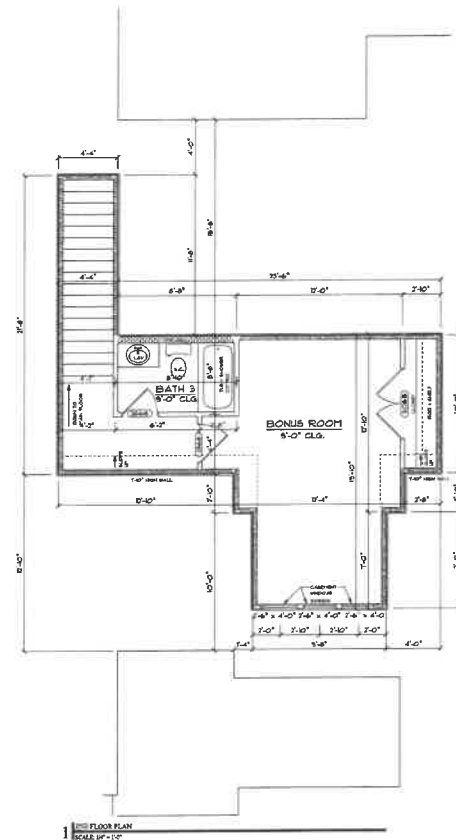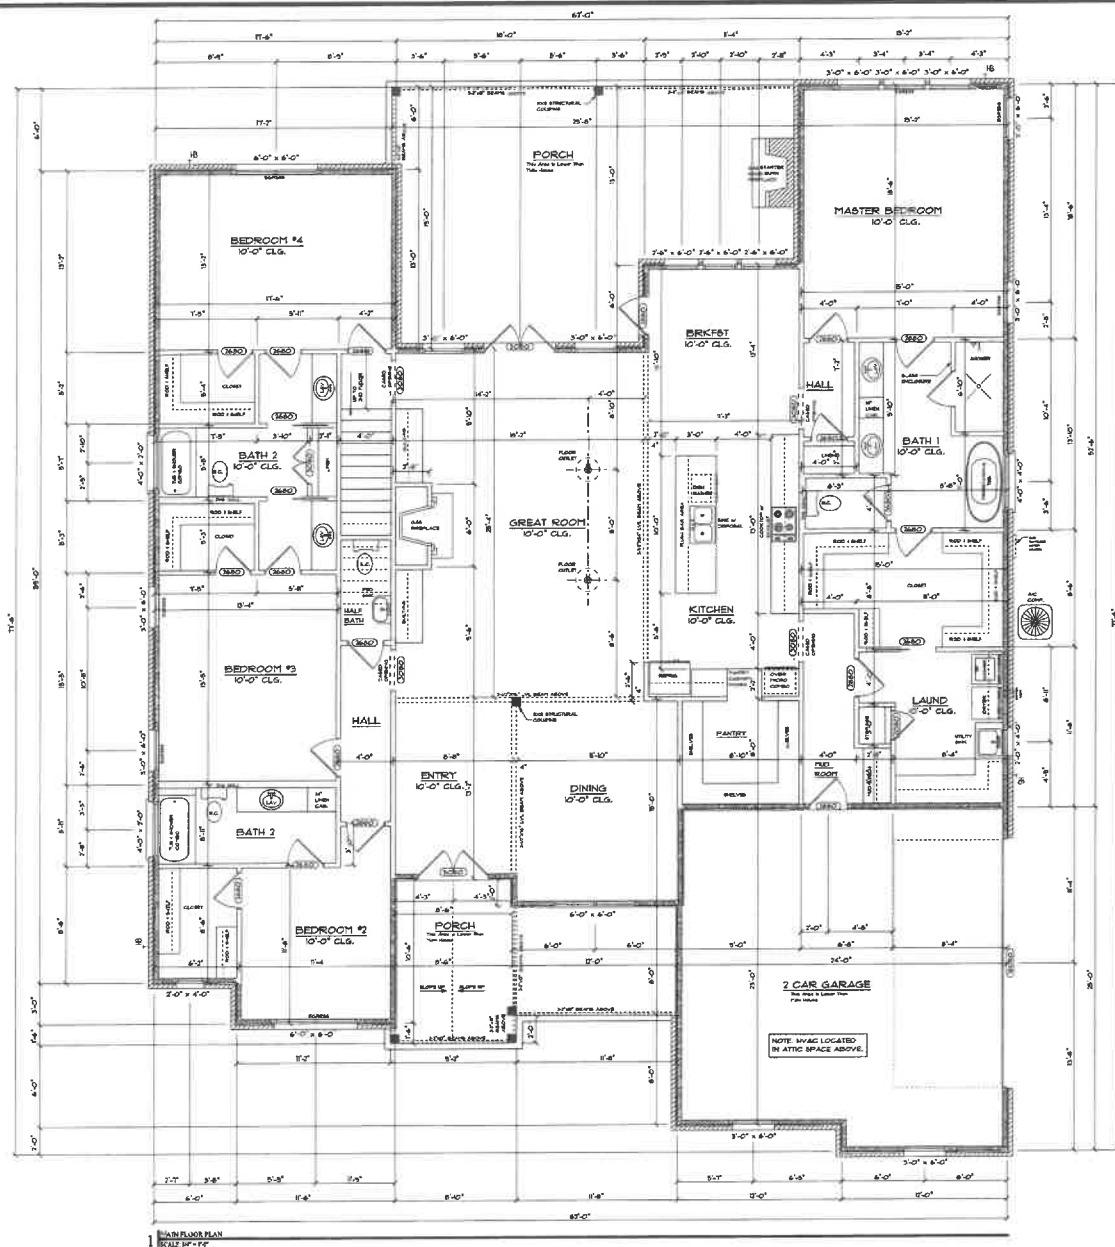

NAME	AREA
Main Floor Living	3152 sq ft.
2nd Floor Living	356 sq ft.
Total Living Area	3508 sq ft.
Front Porch	192 sq ft.
Rear Porch	481 sq ft.
2-Car Garage	601 sq ft.
Total Under Roof	4782 sq ft.

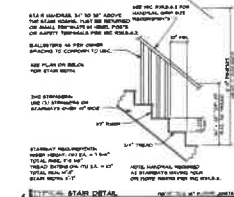

PAGE DESCRIPTION: MAIN FLOOR & 2ND FLOOR PLAN


COASTAL BUILDERS ARE NOT RESPONSIBLE OR LIABLE FOR THESE PLANS AFTER CONSTRUCTION HAS BEGUN AND OR HAS FINISHED.

DRAIN BY: B.L.S.


SCALE: 1/4"=1'-0"
DATE: 9/8/2026

COASTAL BUILDERS

ALL DOCUMENTS
PROVIDED BY
COASTAL BUILDERS
ARE COPYRIGHTED
AND ARE NOT TO
BE REPRODUCED
WITHOUT WRITTEN
CONSENT FROM
COASTAL BUILDERS.

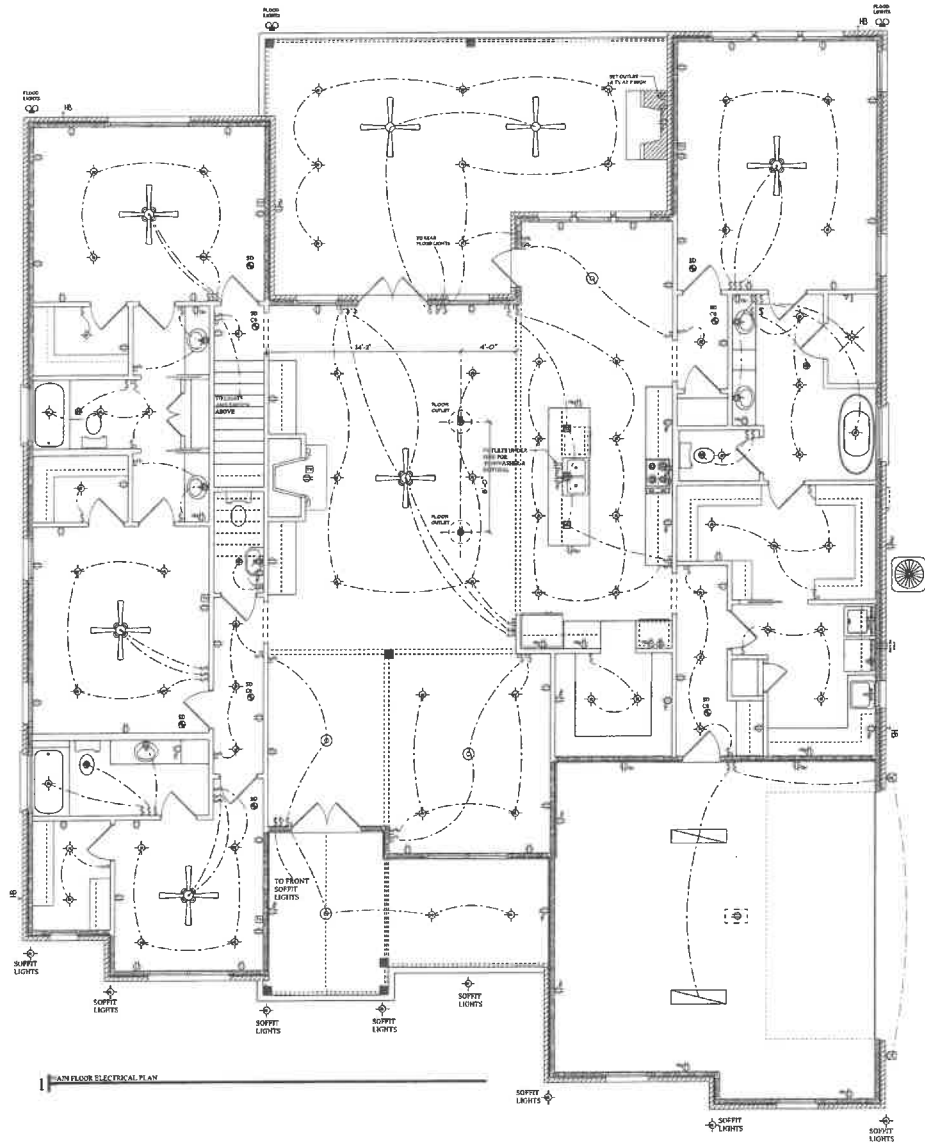

1 MAIN FLOOR ELECTRICAL PLAN

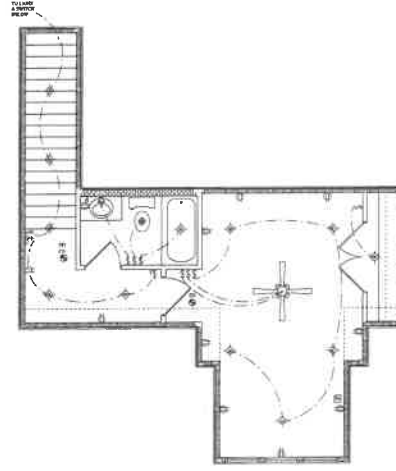

2 SECOND FLOOR ELECTRICAL PLAN
PAGE 2 OF 2

ELECTRICAL	COUNT	SYMBOL
ceiling fan	2	
ceiling fan w/ light kit	6	
fluorescent light	2	
hanging light	4	
flood light	3	
exterior light	2	
pendant light	3	
wall mount	1	
cable tv outlet	1	
exhaust fan	6	
garage door	1	
outlet	61	
outlet 220v	3	
outlet floor	4	
outlet gfi	34	
recessed light	94	
smoke detector	10	
switch	46	
switch 3 way	25	



COASTAL BUILDERS

DRAWN BY: B.L.S.
SHEET NUMBER: A-4
SCALE: 1/4" = 1'-0"
DATE: 9/8/2026
JOB NO: 26-TB

PAGE DESCRIPTION: ELECTRICAL
COASTAL BUILDERS ARE NOT RESPONSIBLE OR LIABLE FOR
THESE PLANS AFTER CONSTRUCTION HAS BEGUN AND OR HAS FINISHED.

CONTACT:
COASTAL BUILDERS
251-857-411

ALL DOCUMENTS
PRODUCED BY
COASTAL BUILDERS
AND CO-PRODUCED
AND ARE NOT TO BE
REPRODUCED
WITHOUT WRITTEN
CONSENT FROM
COASTAL BUILDERS

Lot #58 North Hills at Fairhope Phase 2

Mount Pleasant Boulevard, Fairhope, Al. 36532



Note: Builder to verify placement of house on lot before starting construction.



1 LOCATION MAP
SCALE: N/A

TABLE OF CONTENTS

TITLE	
A-1	MAIN FLOOR PLAN
A-2	ELEVATIONS
A-3	FOUNDATION
A-4	CEILING JOIST PLAN
A-5	ROOF PLAN
A-6	ELECTRICAL
A-7	SHEAR WALL
S-1	STRUCTURAL
S-2	STRUCTURAL
S-3	STRUCTURAL
S-4	STRUCTURAL
S-5	STRUCTURAL
S-6	STRUCTURAL

2 TABLE OF CONTENTS
SCALE: N/A

LOT COVERAGE:

TOTAL LOT SQ FOOTAGE	24571
TOTAL HOUSE FOOTPRINT COVERAGE	4426
TOTAL LOT COVERAGE	18%

Gary
Bishop

Digitally signed
by Gary Bishop
Date: 2026.09.09.
11:06:32-05'00'



1 SITE PLAN
SCALE: 3/32"=1'-0"

CONTACT:
COASTAL BUILDERS
781/783-2711

PAGE DESCRIPTION: SITE PLAN

COASTAL BUILDERS ARE NOT RESPONSIBLE OR LIABLE FOR THESE PLANS AFTER CONSTRUCTION HAS BEGUN AND OR HAS FINISHED.

DESIGN BY: B.L.S.
DATE: 09/09/2026
SCALE: 3/32"=1'-0"
JOB NO.: 26-13

COASTAL BUILDERS

ALL DOCUMENTS
PREPARED BY
COASTAL BUILDERS
AND ARE NOT TO
BE REPRODUCED
WITHOUT WRITTEN
CONSENT FROM
COASTAL BUILDERS.