



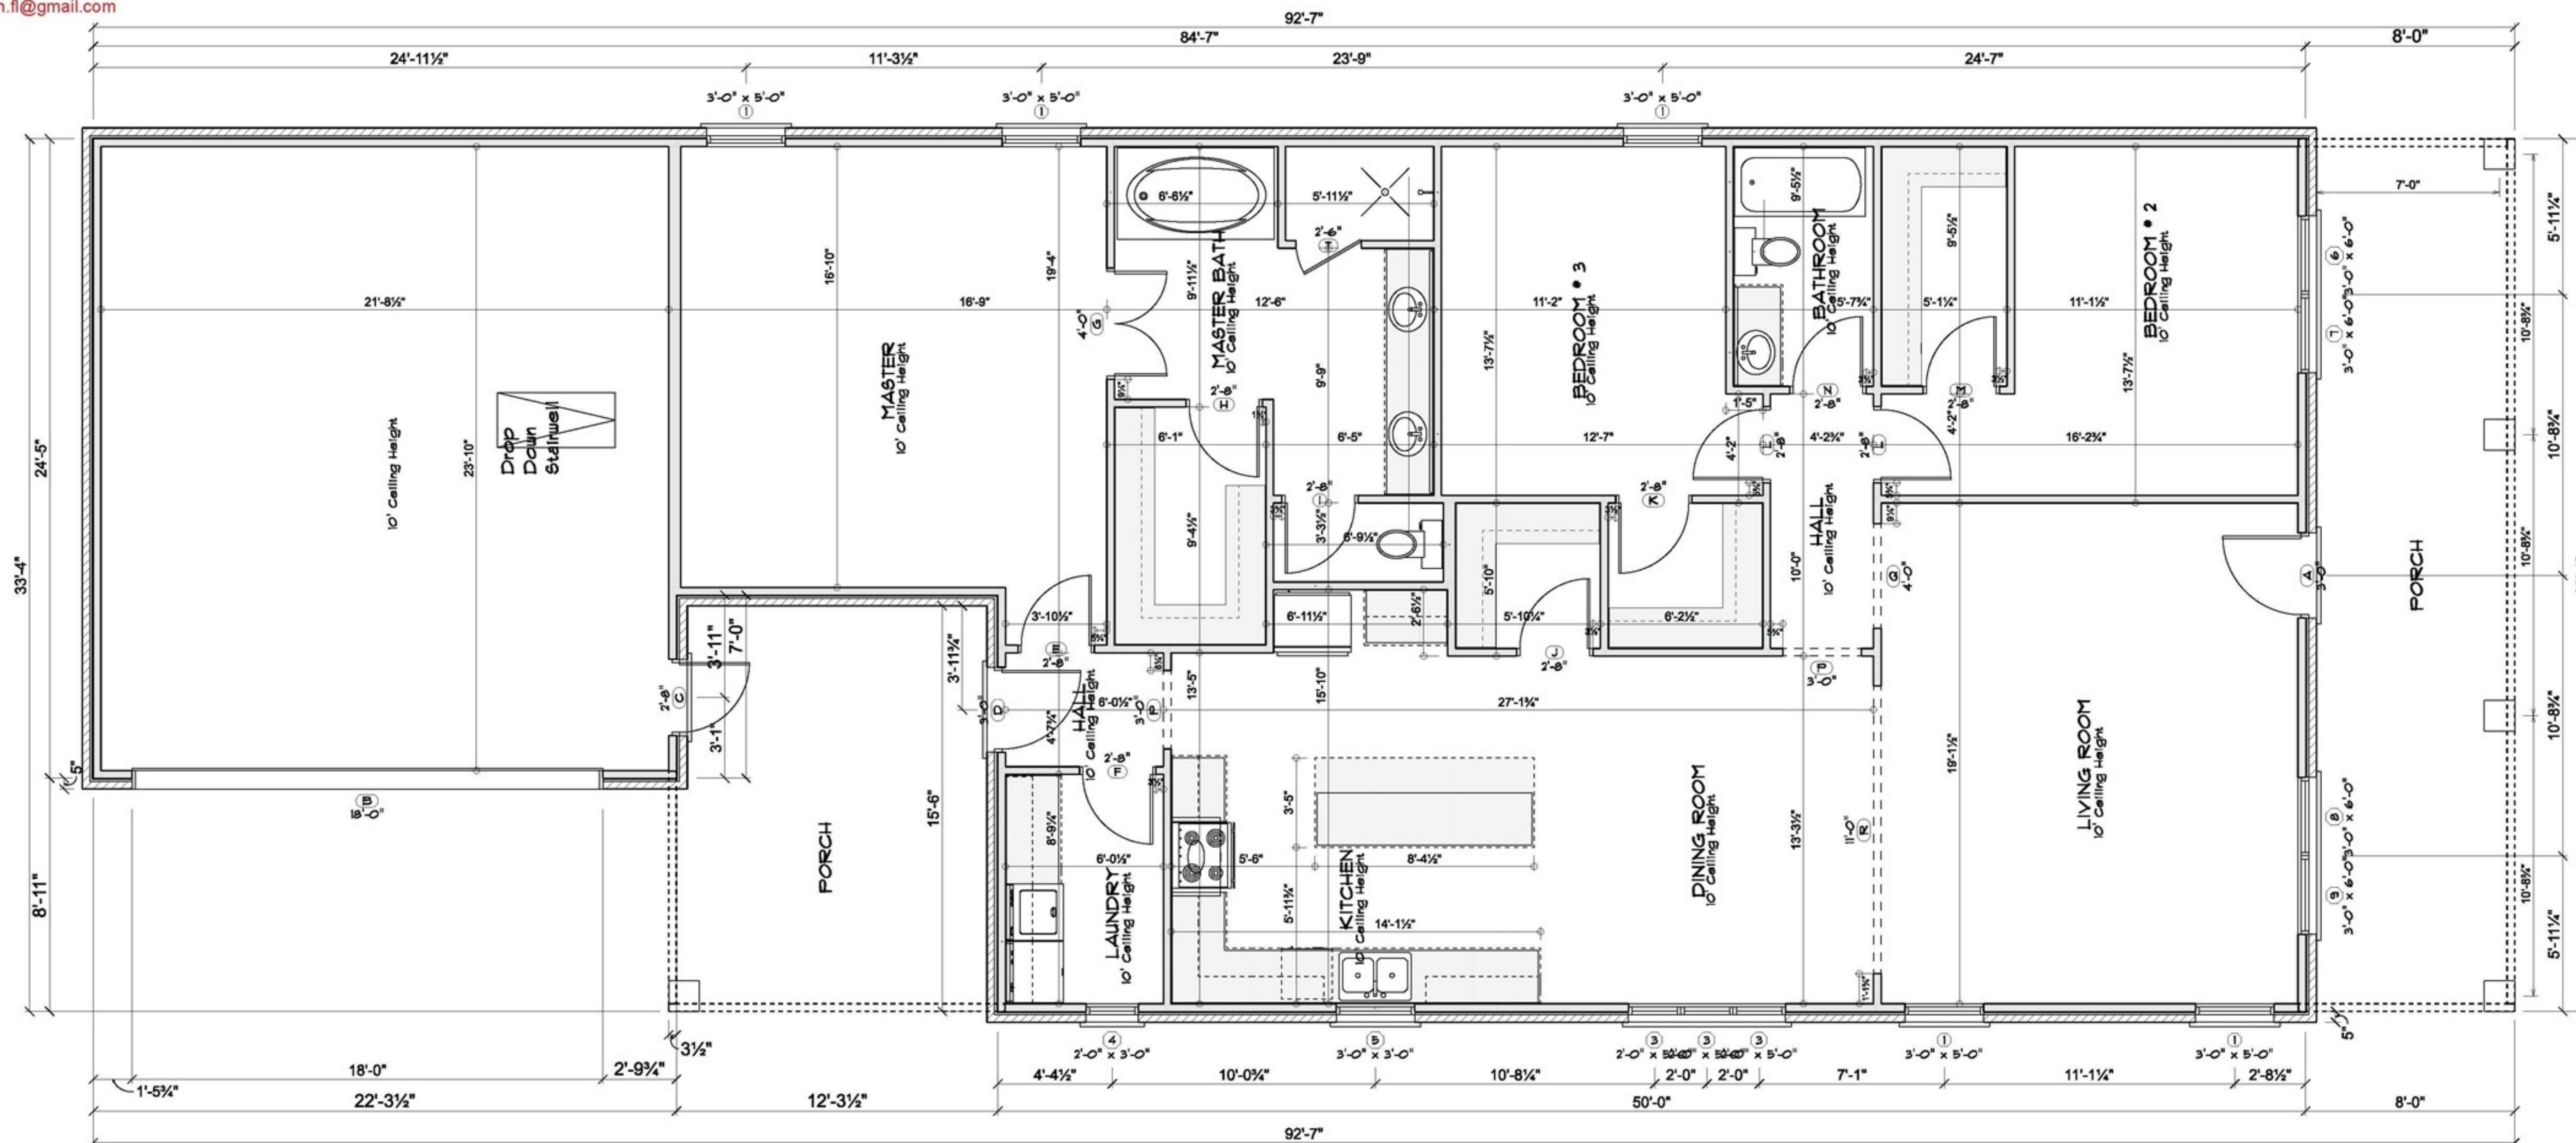

AREAS:	
Main Floor Area	1951 sf
Garage	579 sf
Front Porch	267 sf
Rear Porch	191 sf

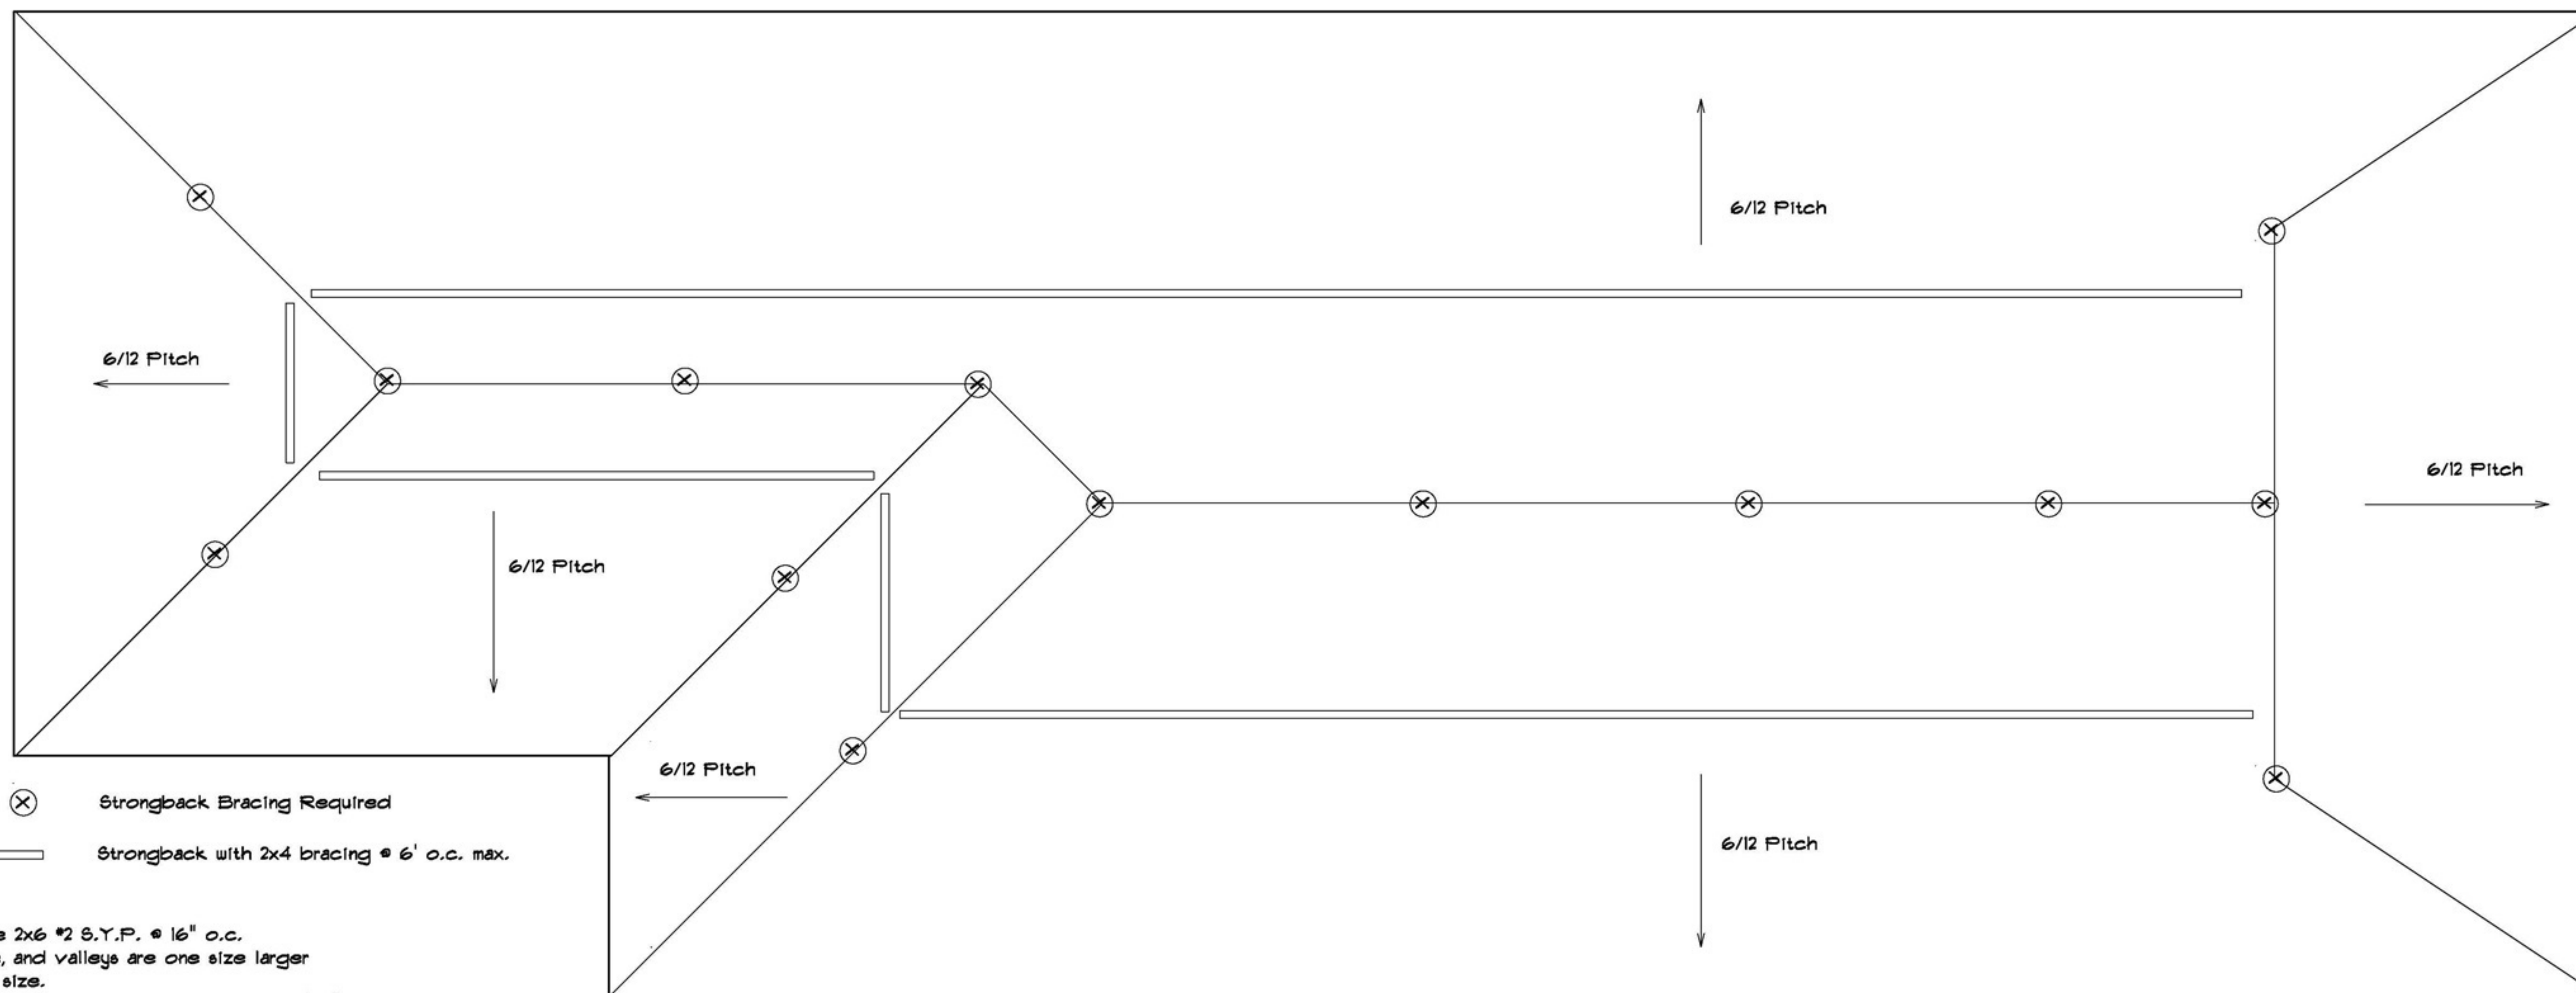

NOTES:

1. Rafters are 2x6 #2 S.Y.P. @ 16" o.c.
2. Hip, ridge, and valleys are one size larger than rafter sizes.
3. Unbraced rafter spans shall not exceed 12'-0".
4. See elevations for specific roof pitches and soffit overhang requirements.

ROOF PLAN

BAKER CLARK CUSTOM
HOME PLANNING
A NEW RESIDENCE FOR
BRIGADOON LOT #3
BALDWIN COUNTY, ALABAMA

25421 STATE HIGHWAY 181
DAPHNE, AL 36526
251-333-9988

DRAWN BY: JASON HONG

SCALE: 1/4"=1'-0"

SHEET NUMBER: A-1

DATE: 1/24/2023

PROJECT NO: A-365291

DESCRIPTION: FLOOR PLANS

BAKER CLARK CUSTOM HOME PLANNING
ARE NOT RESPONSIBLE OR LIABLE
FOR THESE PLANS AFTER CONSTRUCTION HAS BEGUN
AND OR HAS FINISHED.

ALL DOCUMENTS PROVIDED
BY BAKER CLARK CUSTOM
HOME PLANNING
ARE COPYRIGHTED AND
ARE NOT TO BE
REPRODUCED WITHOUT
WRITTEN PERMISSION.