



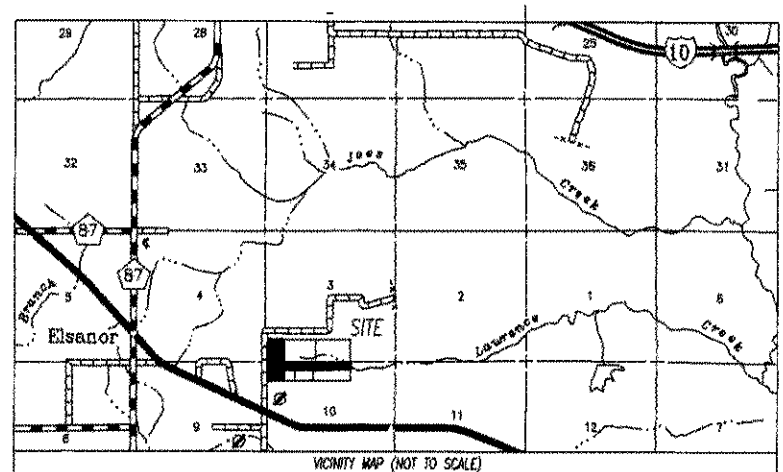


- LEGEND
- CRP CHAPPED IRON ROD FOUND
 - CTF CHAPPED TOP PIPE FOUND
 - OTF OPEN TOP IRON PIPE FOUND
 - RFB REBAR IRON FOUND
 - RFI IRON PIPE FOUND
 - CRS CHAPPED IRON ROD SET
 - (R) RECORD
 - (R) OBSERVED
 - R.O.W. RIGHT OF WAY
 - P.O.C. POINT OF COMMENCEMENT
 - P.O.B. POINT OF BEGINNING
 - CHAIN LINK FENCE
 - WIRE FENCE
 - WOOD FENCE
 - LP LIGHT POLE
 - PP POWER POLE

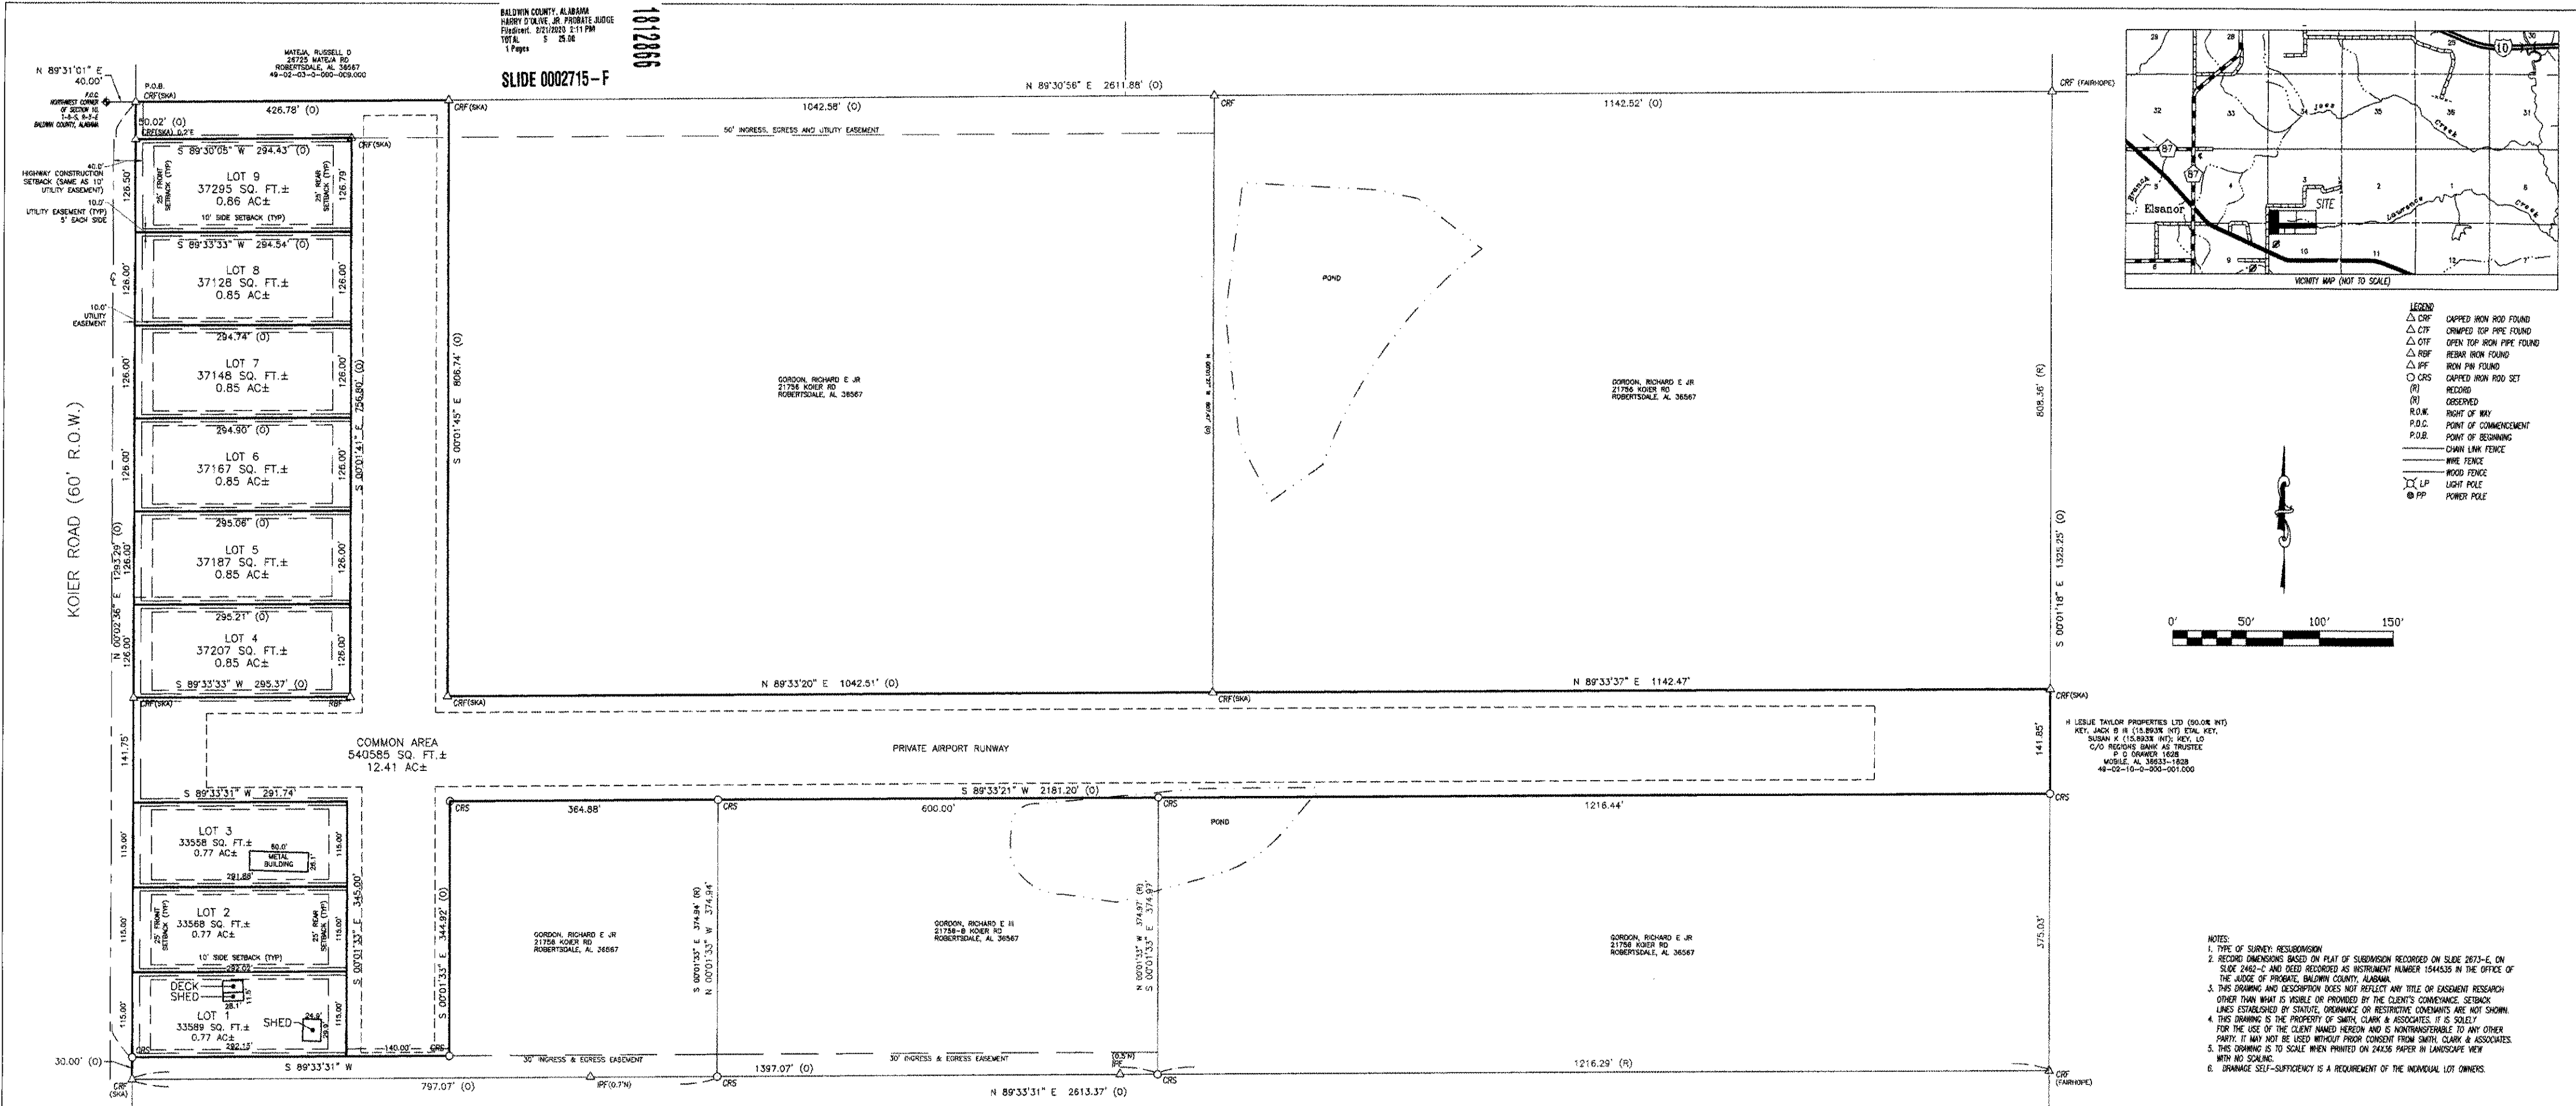

- NOTES:
- TYPE OF SURVEY: RESUBDIVISION
 - RECORD DIMENSIONS BASED ON PLAT OF SUBDIVISION RECORDED ON SLIDE 2673-E, ON SLIDE 2462-C AND DEED RECORDED AS INSTRUMENT NUMBER 1544339 IN THE OFFICE OF THE JUDGE OF PROBATE, BALDWIN COUNTY, ALABAMA
 - THIS DRAWING AND DESCRIPTION DOES NOT REFLECT ANY TITLE OR EASEMENT RESEARCH OTHER THAN WHAT IS VISIBLE OR PROVIDED BY THE CLIENT'S COMMERCE. SETBACK LINES ESTABLISHED BY STATUTE, ORDINANCE OR RESTRICTIVE COVENANTS ARE NOT SHOWN.
 - THIS DRAWING IS THE PROPERTY OF SMITH CLARK & ASSOCIATES. IT IS SOLELY FOR THE USE OF THE CLIENT NAMED HEREIN AND IS NONTRANSFERABLE TO ANY OTHER PARTY. IT MAY NOT BE USED WITHOUT PRIOR CONSENT FROM SMITH CLARK & ASSOCIATES.
 - THIS DRAWING IS TO SCALE WHEN PRINTED ON 24X36 PAPER IN LANDSCAPE VIEW WITH NO SCALING.
 - DRAINAGE SELF-SUFFICIENCY IS A REQUIREMENT OF THE INDIVIDUAL LOT OWNERS.

KOIER AIR SUBDIVISION

GORDON, RICHARD E JR
21756 KOIER RD
ROBERTSDALE, AL 36567

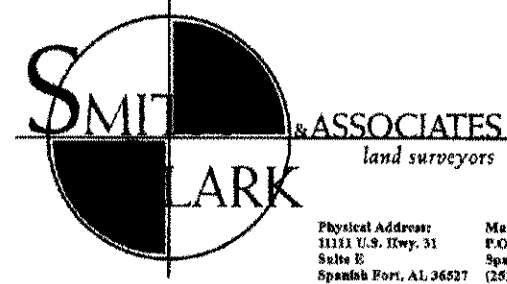

Physical Address: 11111 U.S. Hwy. 91, Suite B, Spanish Fort, AL 36527
Mailing Address: P.O. Box 7862, Spanish Fort, AL 36527
(251) 936-0484

CERTIFICATE OF APPROVAL BY COUNTY ENGINEER:
THE UNDERSIGNED, AS COUNTY ENGINEER OF BALDWIN COUNTY, ALABAMA, HEREBY APPROVES THE WITHIN PLAT FOR RECORDING OF THE SAME IN THE PROBATE OFFICE OF BALDWIN COUNTY, ALABAMA.
DATED THIS 31 DAY OF February 2020
COUNTY ENGINEER: [Signature]

EAST CENTRAL BALDWIN COUNTY WATER:
THE UNDERSIGNED, AS AUTHORIZED BY EAST CENTRAL BALDWIN COUNTY WATER, HEREBY APPROVES THE WITHIN PLAT FOR RECORDING OF THE SAME IN THE PROBATE OFFICE OF BALDWIN COUNTY, ALABAMA, THIS 31 DAY OF January 2020.
AUTHORIZED REPRESENTATIVE: [Signature]
BALDWIN EMC:
THE UNDERSIGNED, AS AUTHORIZED BY BALDWIN EMC, HEREBY APPROVES THE WITHIN PLAT FOR RECORDING OF THE SAME IN THE PROBATE OFFICE OF BALDWIN COUNTY, ALABAMA, THIS 23 DAY OF January 2020.
AUTHORIZED REPRESENTATIVE: [Signature]

CERTIFICATE OF APPROVAL BY THE BALDWIN COUNTY PLANNING AND ZONING COMMISSION:
THE UNDERSIGNED, AS CHAIRMAN OF BALDWIN COUNTY PLANNING AND ZONING COMMISSION, HEREBY CERTIFIES THAT, AT ITS MEETING ON 1-9-2020, THE BALDWIN COUNTY PLANNING AND ZONING COMMISSION APPROVED THE WITHIN PLAT FOR THE RECORDING OF THE SAME IN THE PROBATE OFFICE OF BALDWIN COUNTY, ALABAMA, THIS 31 DAY OF January 2020.
BY: [Signature]
FOR: [Signature]

CERTIFICATE OF APPROVAL BY THE BALDWIN COUNTY HEALTH DEPARTMENT:
THE LOT(S) ON THIS PLAT ARE SUBJECT TO APPROVAL OR REJECTION BY THE BALDWIN COUNTY HEALTH DEPARTMENT. THE APPROVALS MAY CONTAIN CERTAIN CONDITIONS PERTAINING TO THE ON-SITE WASTEWATER TREATMENT SYSTEM(S) THAT COULD RESTRICT THE USE OF THE LOT(S) OR OBLIGATE OWNERS TO SPECIAL MAINTENANCE AND REPORTING REQUIREMENTS. THESE CONDITIONS ARE ON FILE WITH THE BALDWIN COUNTY HEALTH DEPARTMENT AND ARE MADE A PART OF THIS PLAT AS IT SET FORTH HEREON. DATED: 1-9-2020
THIS THE 31 DAY OF January 2020
AUTHORIZED SIGNATURE: [Signature]

CERTIFICATE OF APPROVAL BY THE BALDWIN COUNTY E-911 BOARD:
THE UNDERSIGNED, AS DIRECTOR OF THE BALDWIN COUNTY E-911 BOARD, HEREBY APPROVES THE WITHIN PLAT FOR THE RECORDING OF THE SAME IN THE PROBATE OFFICE OF BALDWIN COUNTY, ALABAMA, THIS 31 DAY OF January 2020.
AUTHORIZED SIGNATURE: [Signature]

CERTIFICATE OF THE BALDWIN COUNTY PLANNING DIRECTOR:
THE UNDERSIGNED, AS DIRECTOR OF THE BALDWIN COUNTY PLANNING AND ZONING DEPARTMENT, HEREBY APPROVES THE WITHIN PLAT FOR THE RECORDING OF THE SAME IN THE PROBATE OFFICE OF BALDWIN COUNTY, ALABAMA.
THIS THE 31 DAY OF February 2020
PLANNING DIRECTOR: [Signature]

SITE DATA TABLE:
CURRENT ZONING: UNZONED
NUMBER OF LOTS: 9
SMALLEST LOT: 0.77 ACRES
LARGEST LOT: 0.85 ACRES
TOTAL AREA: 19.84 ACRES
WATER SERVICE: EAST CENTRAL BALDWIN COUNTY WATER AUTHORITY
SEWER SERVICE: ON-SITE SEWER TREATMENT
ELECTRIC SERVICE: BALDWIN EMC
TELEPHONE SERVICE: CENTURYLINK
THERE IS DEDICATED HERewith A 10 FOOT UTILITY EASEMENT ON ALL LOT LINES AND COMMON AREAS ADJACENT TO THE RIGHT-OF-WAYS AND A 5 FOOT UTILITY EASEMENT ON EACH SIDE OF LOT AND COMMON AREA LINES, UNLESS OTHERWISE NOTED.

ACKNOWLEDGEMENT OF NOTARY PUBLIC:
STATE OF ALABAMA
COUNTY OF BALDWIN
I, Ashley Wood, Notary Public in and for the County of Baldwin in the State of Alabama, do hereby certify that [Signature] appeared before me this 31st day of January 2020, and acknowledged that he (they) signed, sealed and delivered before me this instrument at his (their) free and voluntary act for the uses and purposes therein set forth.
GIVEN UNDER MY HAND AND SEAL THIS 31st DAY OF JANUARY 2020
NOTARY PUBLIC: [Signature]

ACKNOWLEDGEMENT OF NOTARY PUBLIC:
STATE OF ALABAMA
COUNTY OF BALDWIN
I, Ashley Wood, Notary Public in and for the County of Baldwin in the State of Alabama, do hereby certify that [Signature] appeared before me this 31st day of January 2020, and acknowledged that he (they) signed, sealed and delivered before me this instrument at his (their) free and voluntary act for the uses and purposes therein set forth.
GIVEN UNDER MY HAND AND SEAL THIS 31st DAY OF JANUARY 2020
NOTARY PUBLIC: [Signature]

BALDWIN COUNTY ALABAMA
LOT 1 OF FAMILY DIVISION OF LOT 1 GORDON ACRES RECORDED ON SLIDE 2673-E, AND LOT 2 OF GORDON ACRES AS SHOWN ON PLAT OF SURVEY RECORDED ON SLIDE 2462-C, BEING MORE PARTICULARLY DESCRIBED AS:
COMMENCING AT THE NORTHWEST CORNER OF SECTION 10, TOWNSHIP 6 SOUTH, RANGE 5 EAST, BALDWIN COUNTY, ALABAMA; THENCE NORTH 89°31'01" EAST A DISTANCE OF 40 FEET TO THE POINT OF BEGINNING, SAID POINT BEING ON THE EAST MARGIN OF KOIER ROAD MARKED BY A CHAPPED IRON ROD (REBAR); THENCE NORTH 89°30'56" EAST A DISTANCE OF 426.78 FEET TO A POINT MARKED BY A CHAPPED IRON ROD (REBAR); THENCE SOUTH 00°01'45" EAST A DISTANCE OF 806.74 FEET TO A POINT MARKED BY A CHAPPED IRON ROD (REBAR); THENCE NORTH 89°33'20" EAST A DISTANCE OF 1042.51 FEET TO A POINT MARKED BY A CHAPPED IRON ROD (REBAR); THENCE NORTH 89°33'37" EAST A DISTANCE OF 1142.47 FEET TO A POINT MARKED BY A CHAPPED IRON ROD (REBAR); THENCE SOUTH 00°01'18" EAST A DISTANCE OF 141.85 FEET TO A POINT MARKED BY A CHAPPED IRON ROD (REBAR); THENCE SOUTH 89°33'21" WEST A DISTANCE OF 2181.20 FEET TO A POINT MARKED BY A CHAPPED IRON ROD (REBAR); THENCE SOUTH 00°01'33" EAST A DISTANCE OF 344.92 FEET TO A POINT MARKED BY A CHAPPED IRON ROD (REBAR); THENCE SOUTH 89°33'31" WEST A DISTANCE OF 432.15 FEET TO A POINT MARKED BY A CHAPPED IRON ROD (REBAR); THENCE NORTH 00°02'36" EAST A DISTANCE OF 1293.29 FEET TO THE POINT OF BEGINNING, CONTAINING 864439 SQUARE FEET (19.84 ACRES), MORE OR LESS.
I HEREBY CERTIFY THAT ALL PARTS OF THIS SURVEY AND DRAWING HAVE BEEN COMPLETED IN ACCORDANCE WITH THE CURRENT REQUIREMENTS OF THE STANDARDS OF PRACTICE FOR SURVEYING IN THE STATE OF ALABAMA TO THE BEST OF MY KNOWLEDGE, INFORMATION, AND BELIEF.
DANIEL D. CLARK
ALABAMA LICENSE # 27720
1/22/2020

DRAWN			CHECKED			APPROVED		
PTS	DDC	DDC	PTS	DDC	DDC	PTS	DDC	DDC
DATE:			SCALE:			DATE:		
6/10/19			1"=100'			DATE:		
DRAWING NUMBER:			PAGE:			DATE:		
181030			84/57			DATE:		

KOIER AIR SUBDIVISION
KOIER ROAD
ROBERTSDALE, ALABAMA