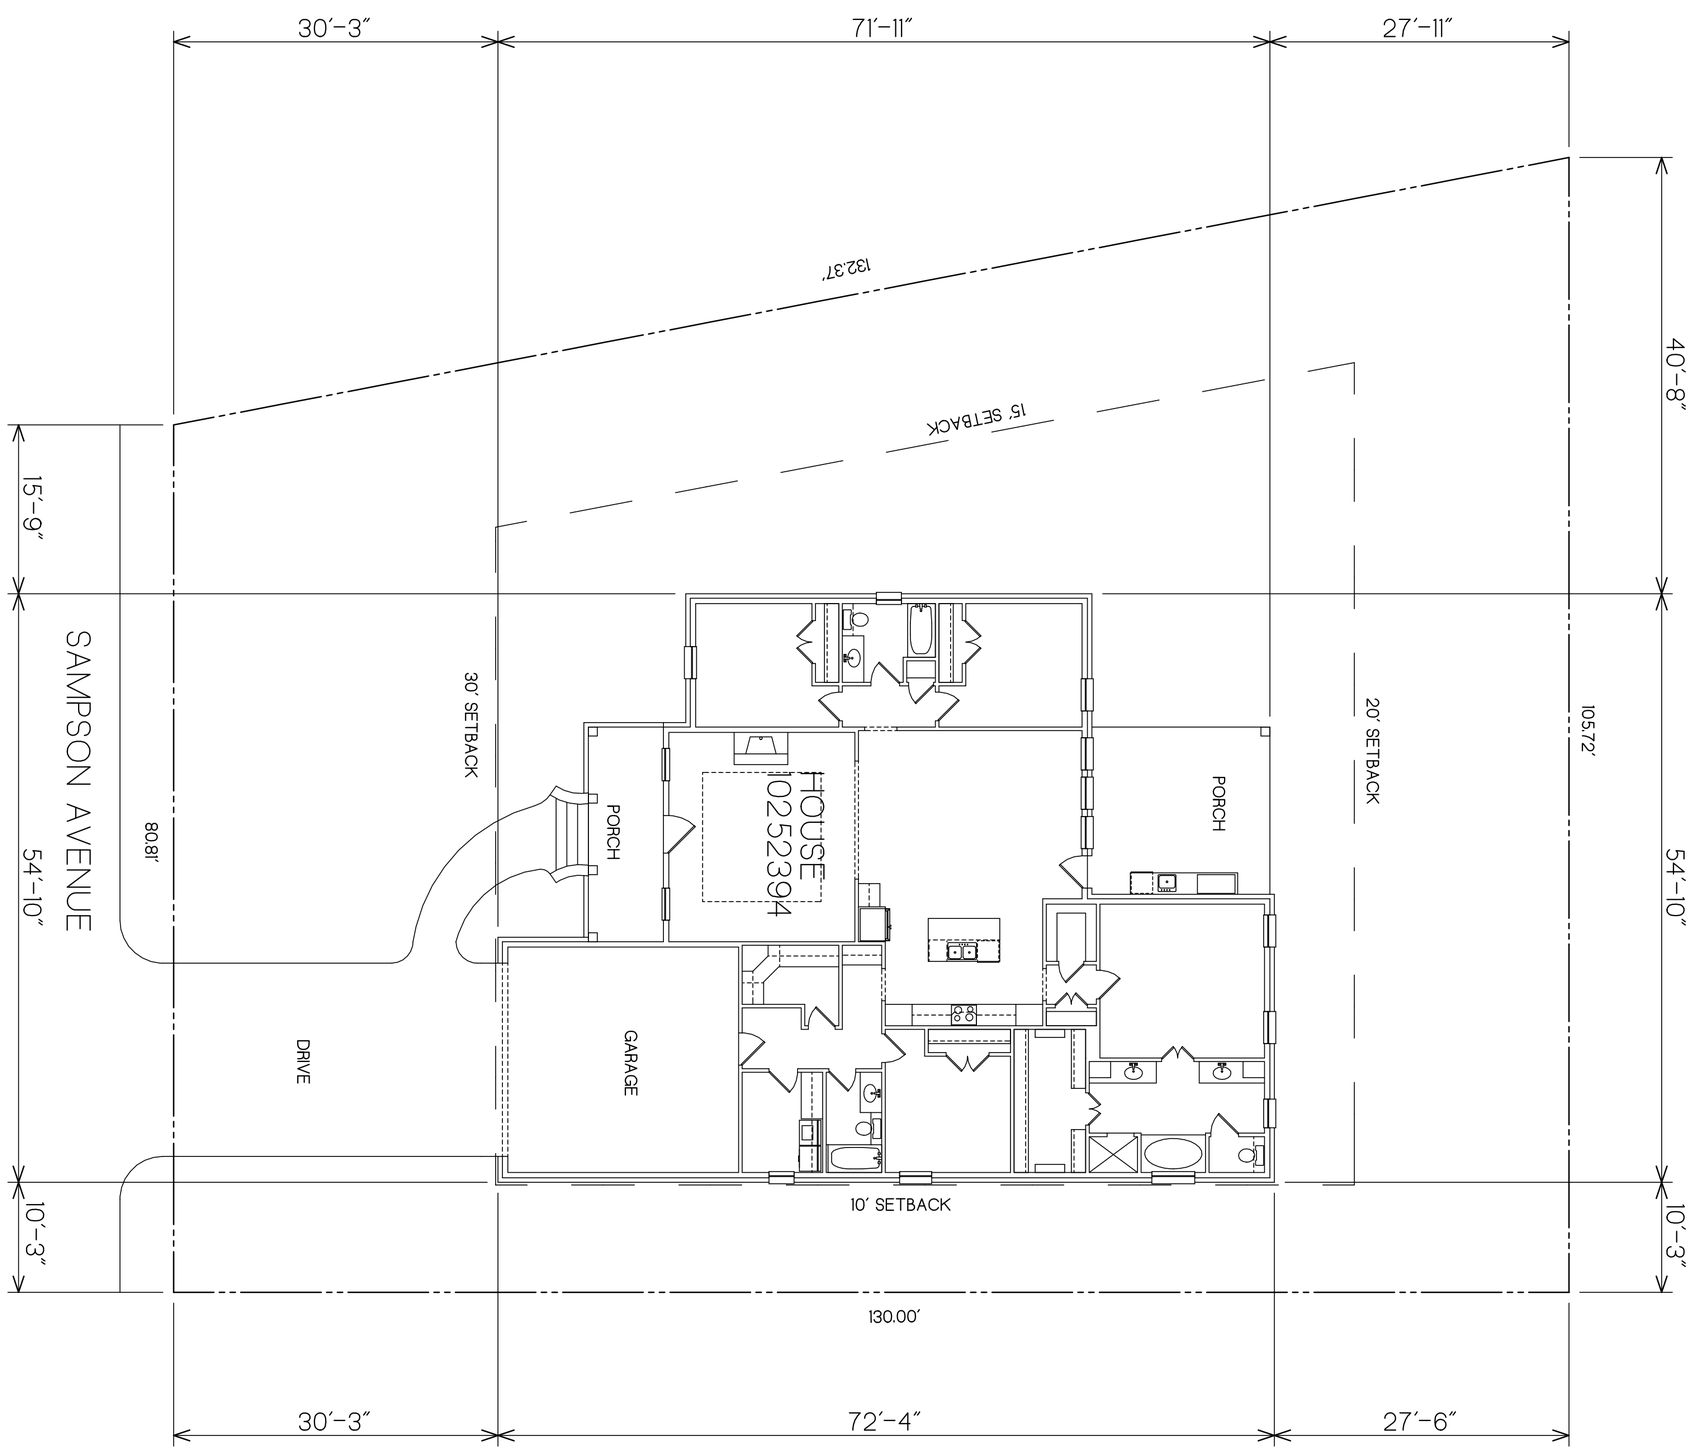


NORTH

SCALE : 1″ = 10′

PLOT PLAN
LOT 28
OAK SHORES
BALDWIN COUNTY
ALABAMA

Designers II

Betsy Morrow
802 Wildhorse Way
Flowood, Mississippi 39232
(601) 502–0682

ALL REPRODUCTIONS WITHOUT
PERMISSION STRICTLY PROHIBITED

NOTE: ALL PLANS SHALL BE REVIEWED BY BUILDER FOR VERIFICATION OF DESIGN & DIMENSIONS BEFORE CONSTRUCTION BEGINS.

STRUCTURAL ADJUSTMENTS IN THESE PLANS MAY BE NECESSARY WITH REGARD TO FROST LINE, SOIL BEARING CONDITIONS, WIND & SNOW LOAD, HURRICANE AND SEISMIC CONDITIONS.

OWNER AND/OR BUILDER MUST ASSUME THE RESPONSIBILITY OF MAKING SUCH CHANGES.




Designers II

Betsy Morrow
802 Wild Horse Way
Flowood, Mississippi 39232
(601) 506-0682

FOUNDATION PLAN

SCALE: 1/4" = 1'-0"

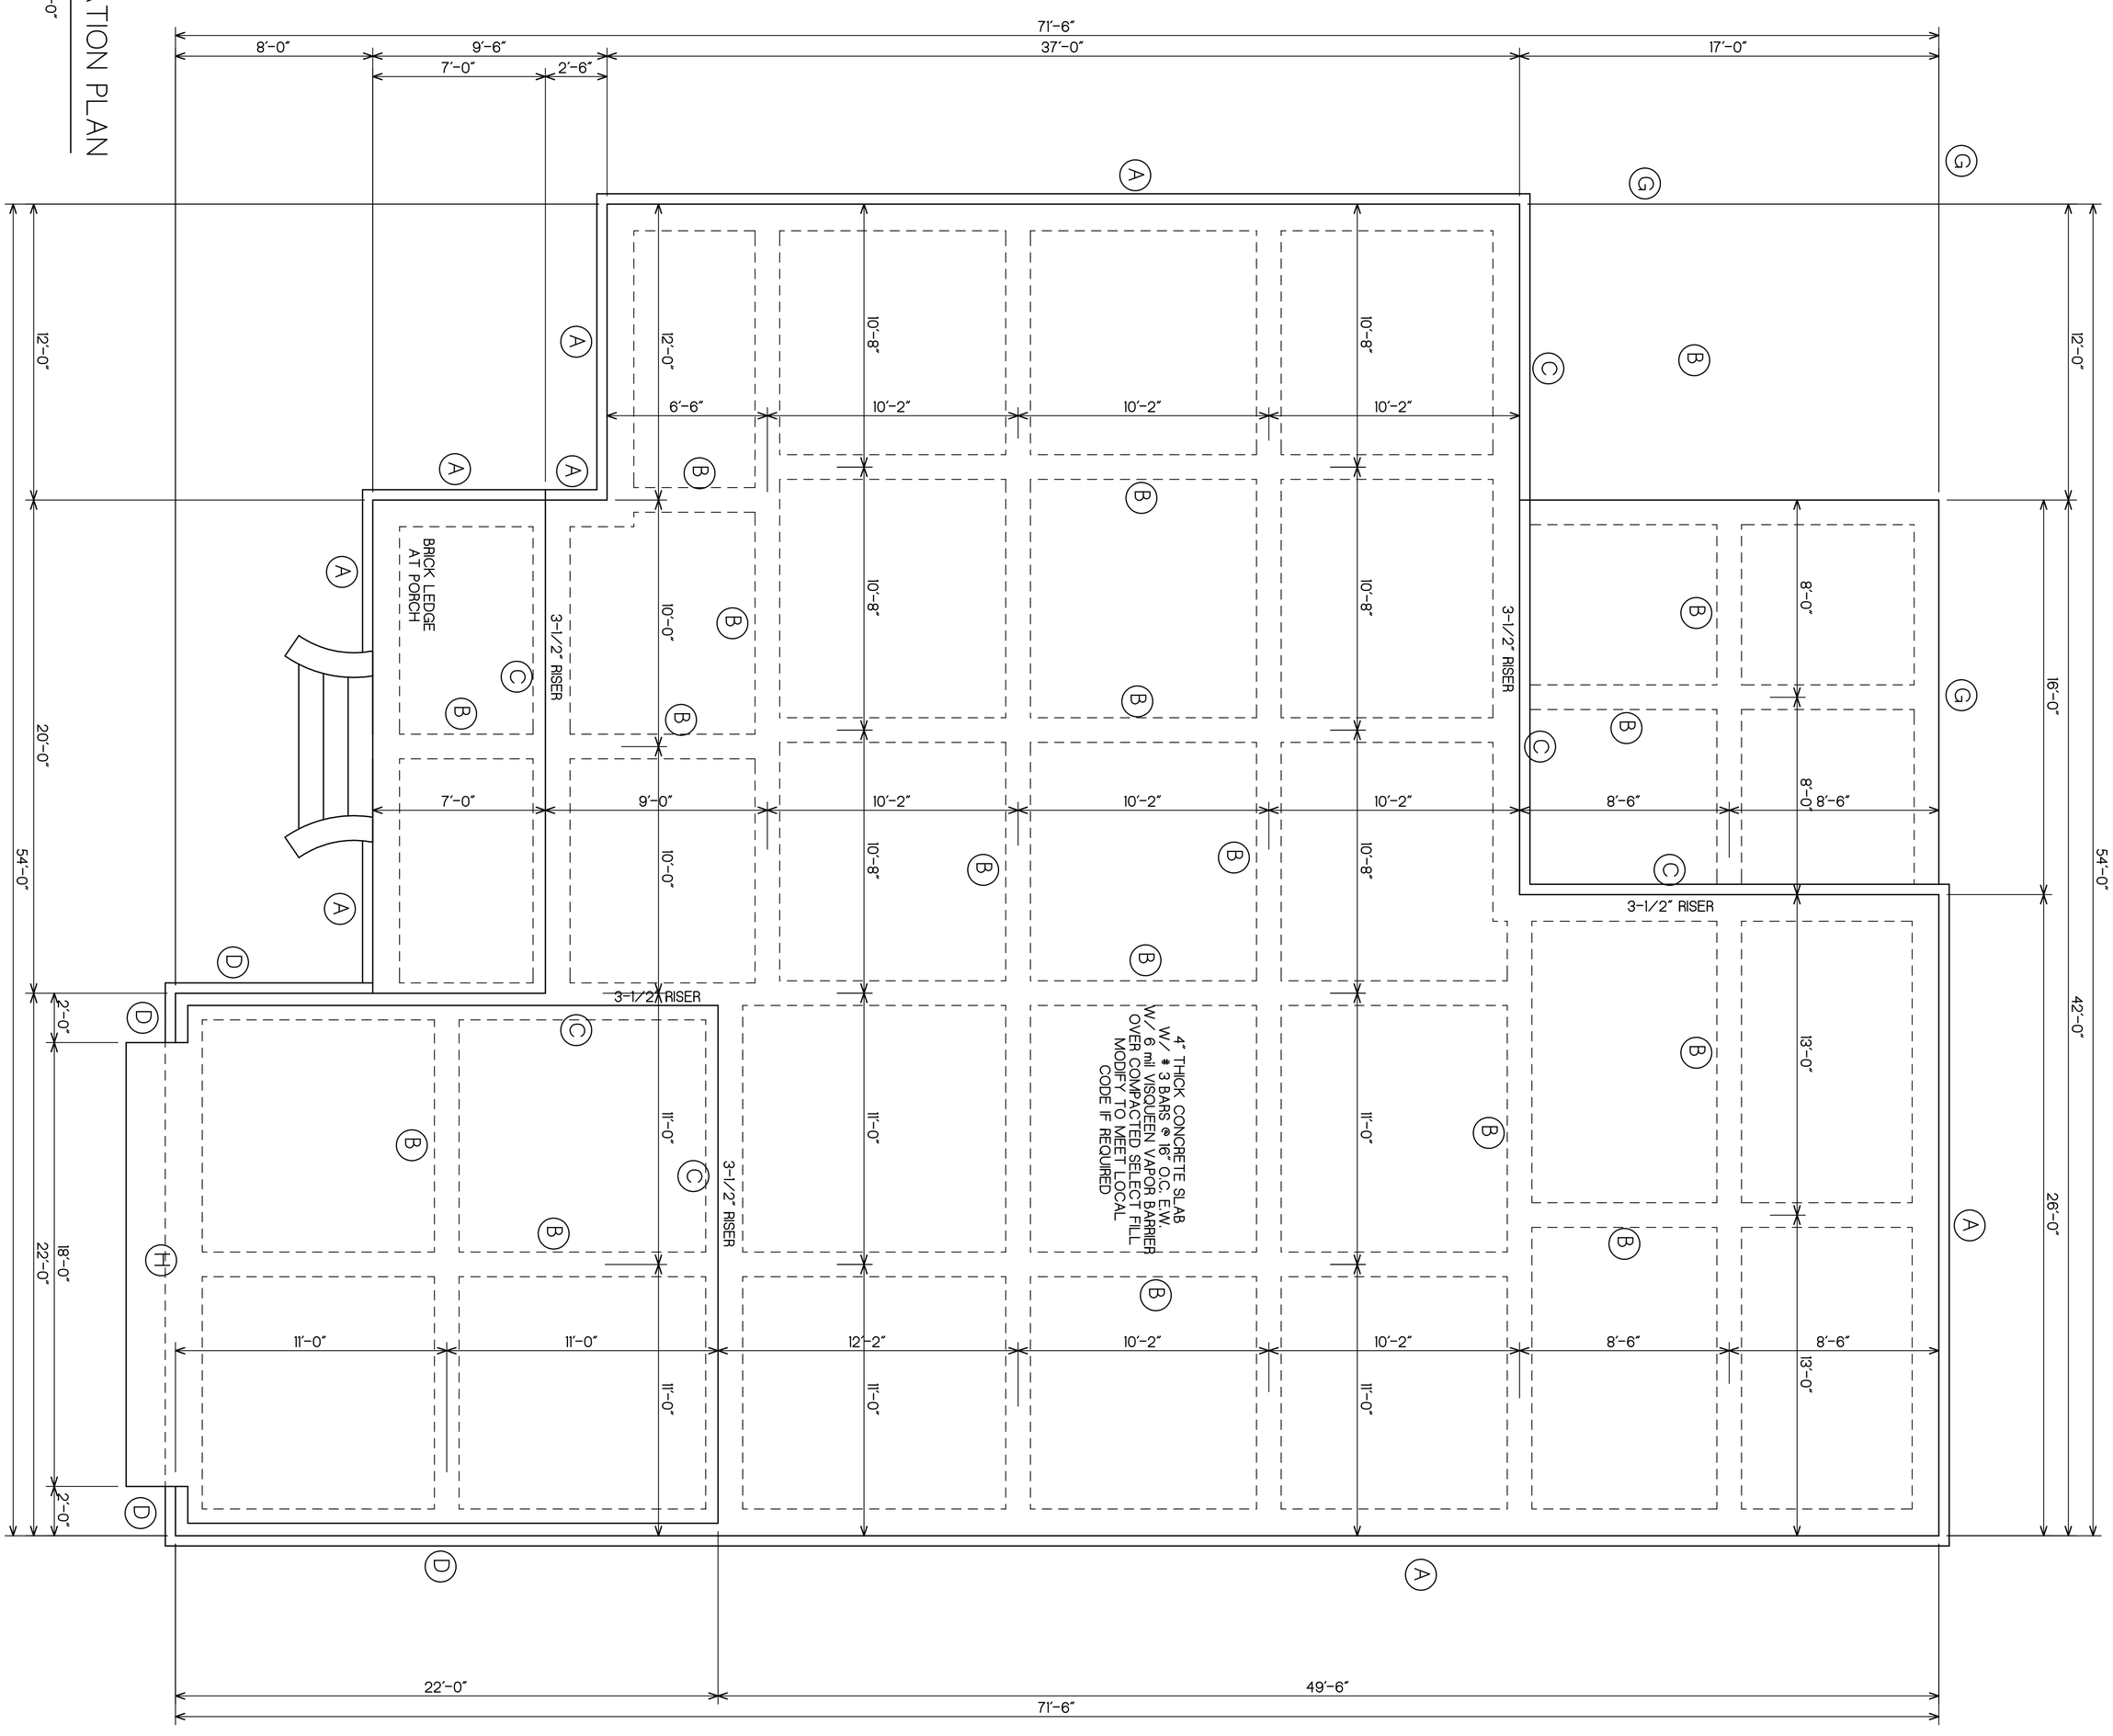

FOUNDATION
SCALE: 1/4"=1'
PLAN NO.
10252394
SHEET NO. 2

Designers II

Betsy Morrow
802 Wild Horse Way
Flowood, Mississippi 39232
(601) 506-0682

ALL REPRODUCTIONS WITHOUT PERMISSION STRICTLY PROHIBITED


NOTE: ALL PLANS SHALL BE REVIEWED BY BUILDER FOR VERIFICATION OF DESIGN & DIMENSIONS BEFORE CONSTRUCTION BEGINS.

STRUCTURAL ADJUSTMENTS IN THESE PLANS MAY BE NECESSARY WITH REGARD TO FROST LINE, SOIL BEARING CONDITIONS, WIND & SNOW LOAD, HURRICANE AND SEISMIC CONDITIONS.

OWNER AND/OR BUILDER MUST ASSUME THE RESPONSIBILITY OF MAKING SUCH CHANGES.


ROOF PLAN

SCALE: 1/4" = 1'-0"

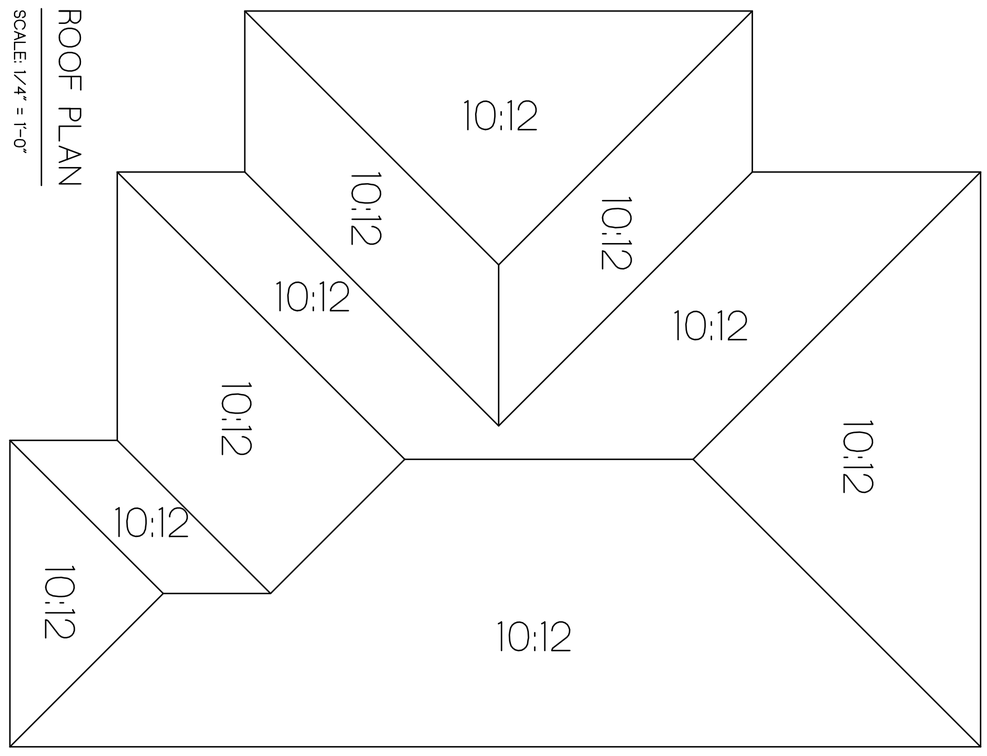

KITCHEN CABINET ELEVATIONS

SCALE: 3/8" = 1'-0"

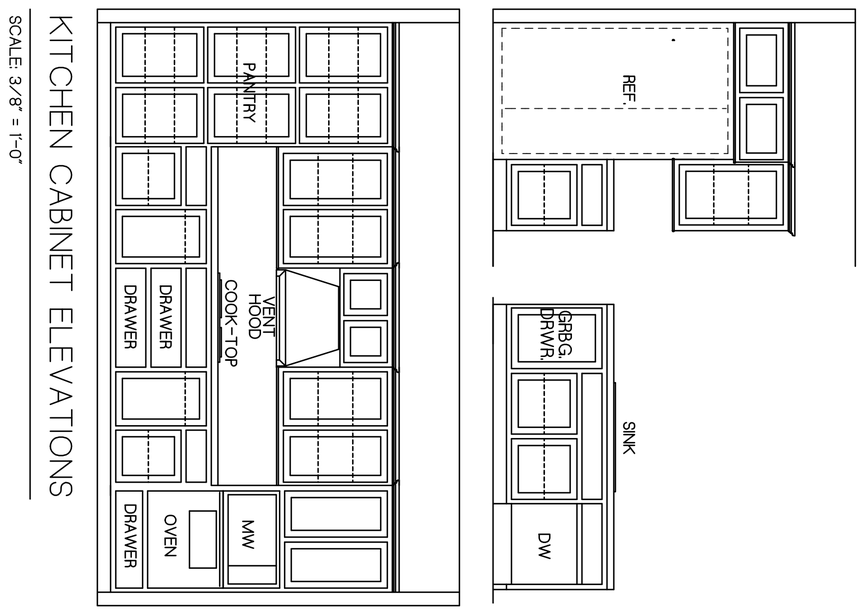

DOOR SCHEDULE

NO.	TYPE	SIZE	DESCRIPTION
1.	EXT.	3'-6" x 8'-0" x 1-3/4"	3/4 FRENCH
2.	EXT.	3'-0" x 8'-0" x 1-3/4"	FRENCH
3.	EXT.	3'-0" x 8'-0" x 1-3/4"	PANEL
4.	EXT.	18'-0" x 8'-0"	METAL/PANEL
5.	INT.	2'-8" x 8'-0" x 1-3/8"	PANEL
6.	INT.	2'-4" x 8'-0" x 1-3/8"	PANEL
7.	INT.	3'-0" x 8'-0" x 1-3/8"	PANEL/BULLET CATCH
8.	INT.	4'-0" x 8'-0" x 1-3/8"	PANEL/BULLET CATCH
9.	INT.	3'-0" x 8'-0"	CASED OPENING
10.	INT.	11'-0" x 8'-0"	CASED OPENING

WINDOW SCHEDULE

NO.	SIZE	DESCRIPTION
A.	3'-0" x 6'-0"	SH./INSUL.
B.	3'-0" x 7'-0"	SH./INSUL.
C.	2'-4" x 4'-0"	SH./INSUL.
D.	2'-8" x 5'-0"	SH./INSUL.
E.	4'-0" x 4'-0"	FIXED/INSUL./FROSTED


NOTE: WINDOWS MUST MEET REGULATION SIZE FOR EGRESS. WINDOW SIZES MAY VARY FROM SCHEDULE ACCORDING TO WINDOW MANUFACTURER.

AREAS

HEATED AREA	2394 SQ. FT.
(HEATED AREA W/BRICK	2466 SQ. FT.)
GARAGE & STORAGE AREA	484 SQ. FT.
PORCHES	412 SQ. FT.
TOTAL AREA	3476 SQ. FT.

FLOOR PLAN

SCALE: 1/4" = 1'-0"

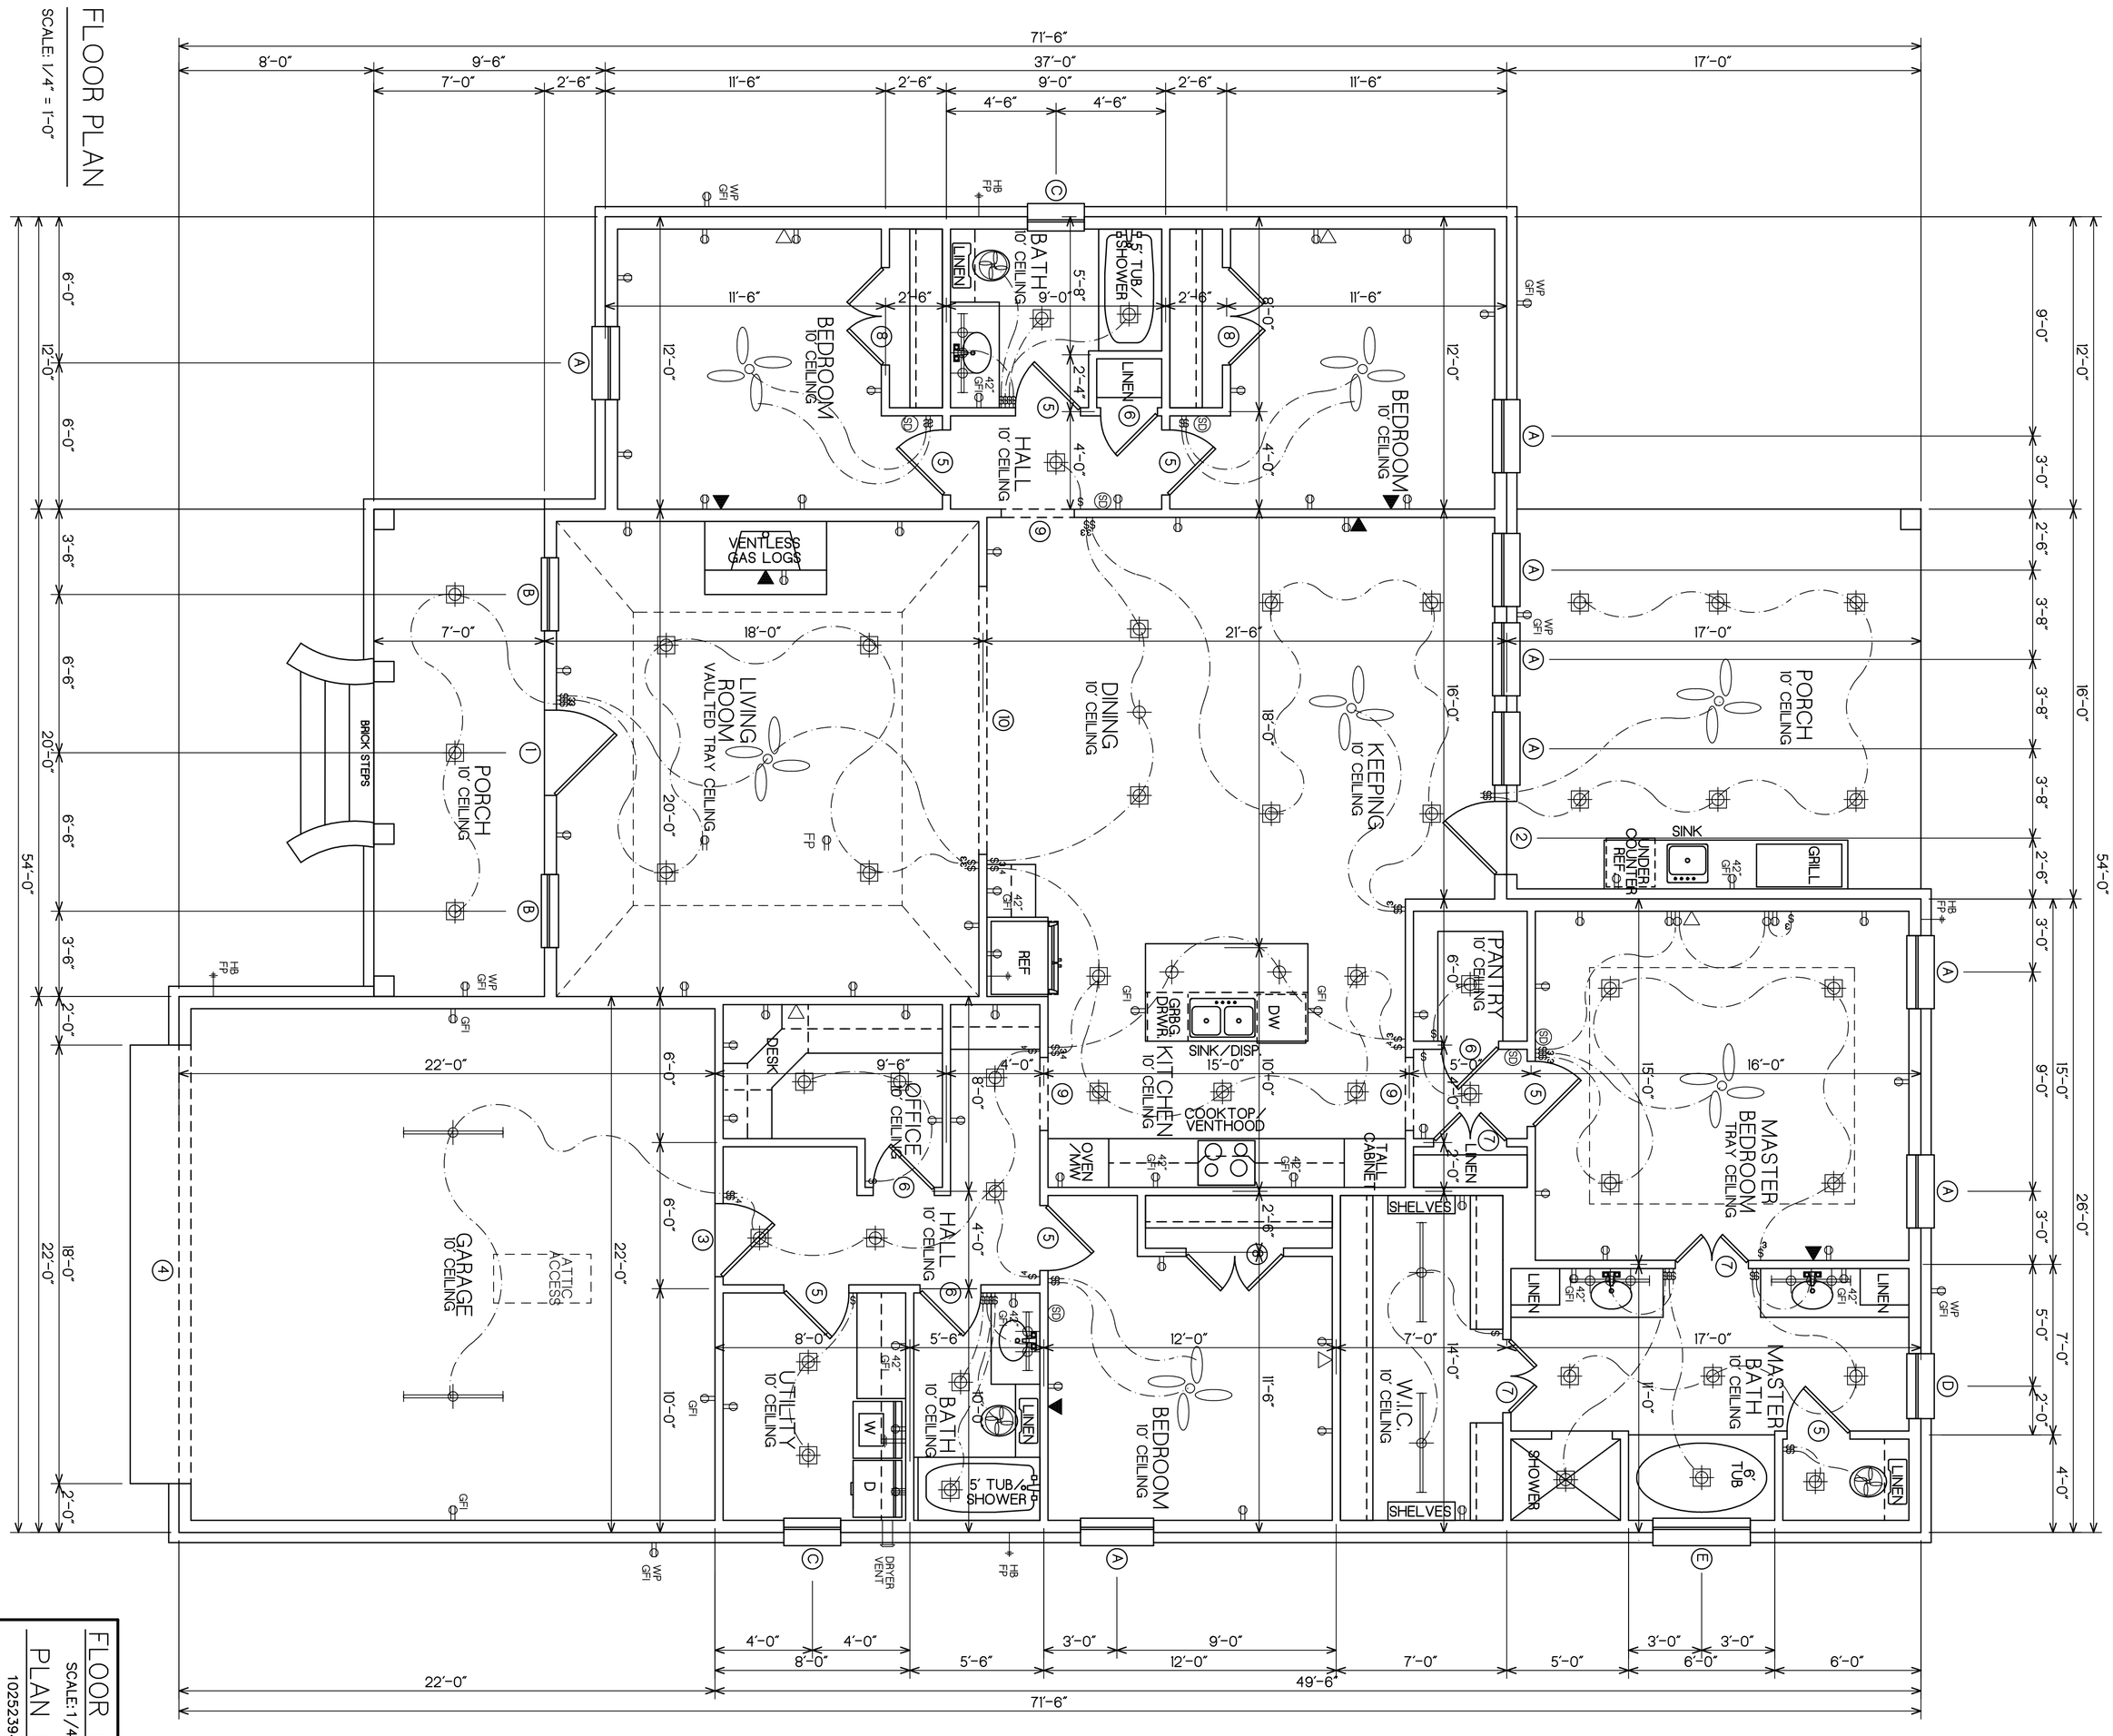

FLOOR PLAN
SCALE: 1/4" = 1'-0"
PLAN NO. 10252394
SHEET NO. 3

Designers II


Betsy Morrow
802 Wild Horse Way
Flowood, Mississippi 39232
(601) 506-0682

ALL REPRODUCTIONS WITHOUT PERMISSION STRICTLY PROHIBITED

NOTE: ALL PLANS SHALL BE REVIEWED BY BUILDER FOR VERIFICATION OF DESIGN & DIMENSIONS BEFORE CONSTRUCTION BEGINS.

STRUCTURAL ADJUSTMENTS IN THESE PLANS MAY BE NECESSARY WITH REGARD TO FROST LINE, SOIL BEARING CONDITIONS, WIND & SNOW LOAD, HURRICANE AND SEISMIC CONDITIONS.


OWNER AND/OR BUILDER MUST ASSUME THE RESPONSIBILITY OF MAKING SUCH CHANGES.

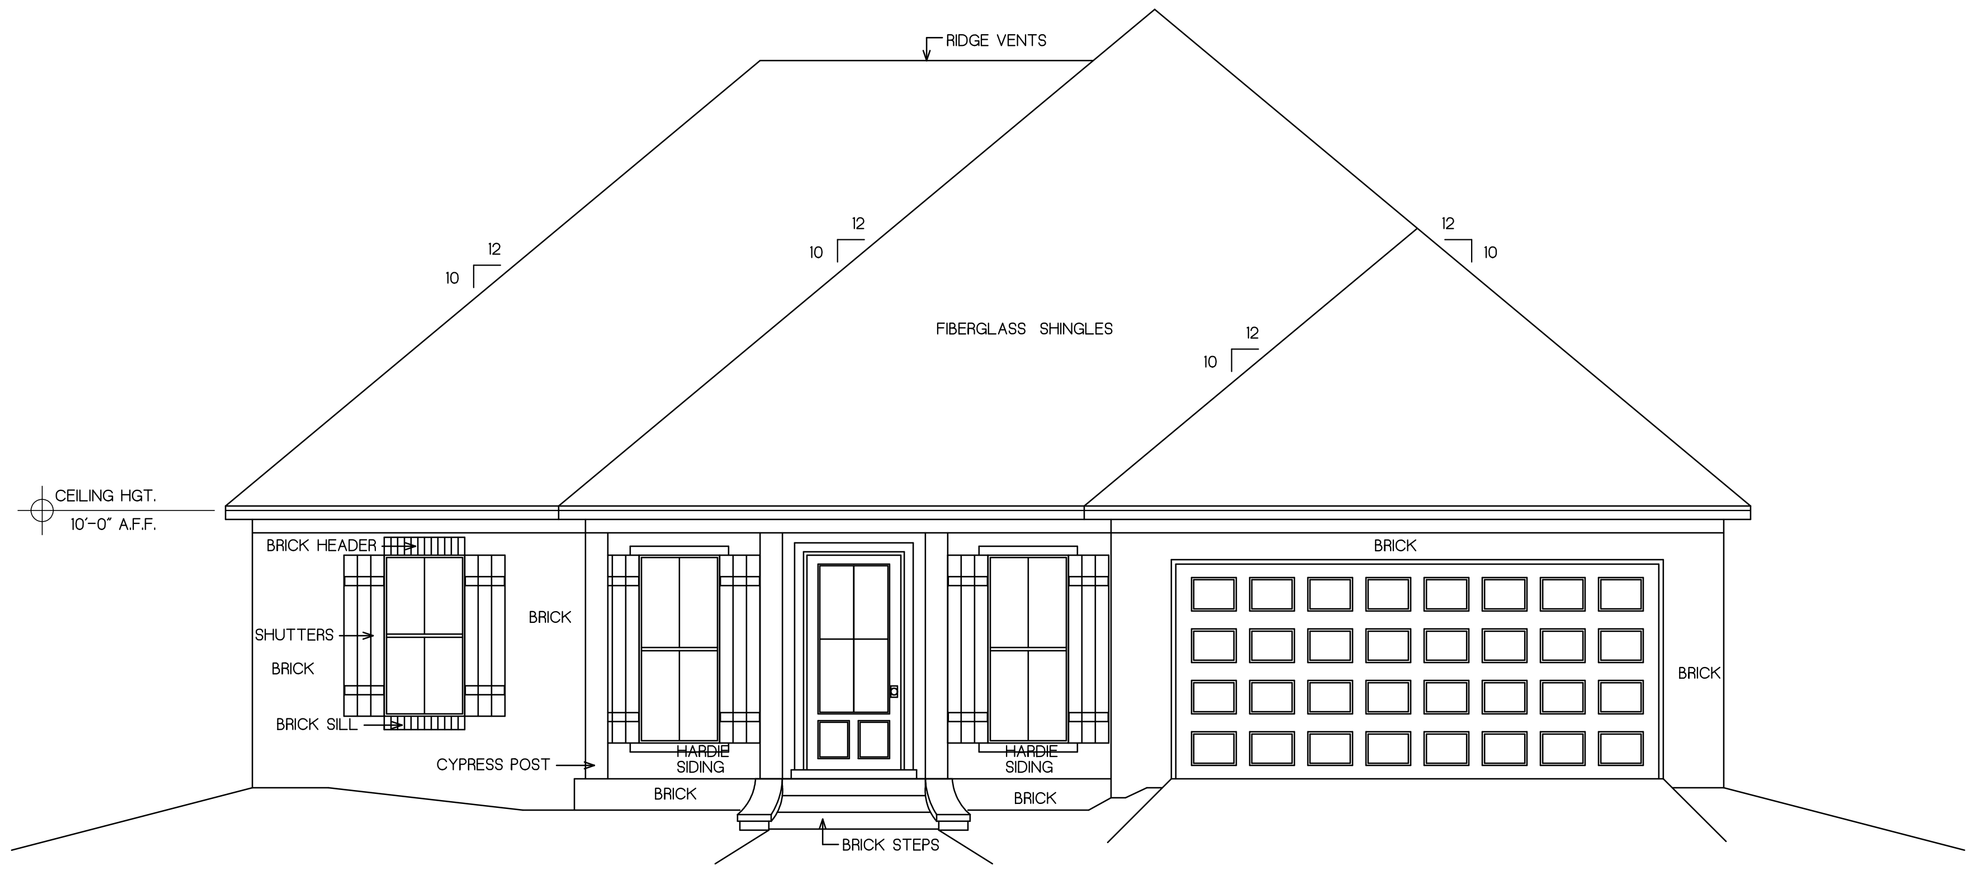

FRONT ELEVATION

SCALE: 1/4" = 1'-0"

RAISED SLAB FOUNDATION
ACTUAL NUMBER OF STEPS MAY VARY ACCORDING TO SITE ELEVATIONS & HEIGHT OF SLAB

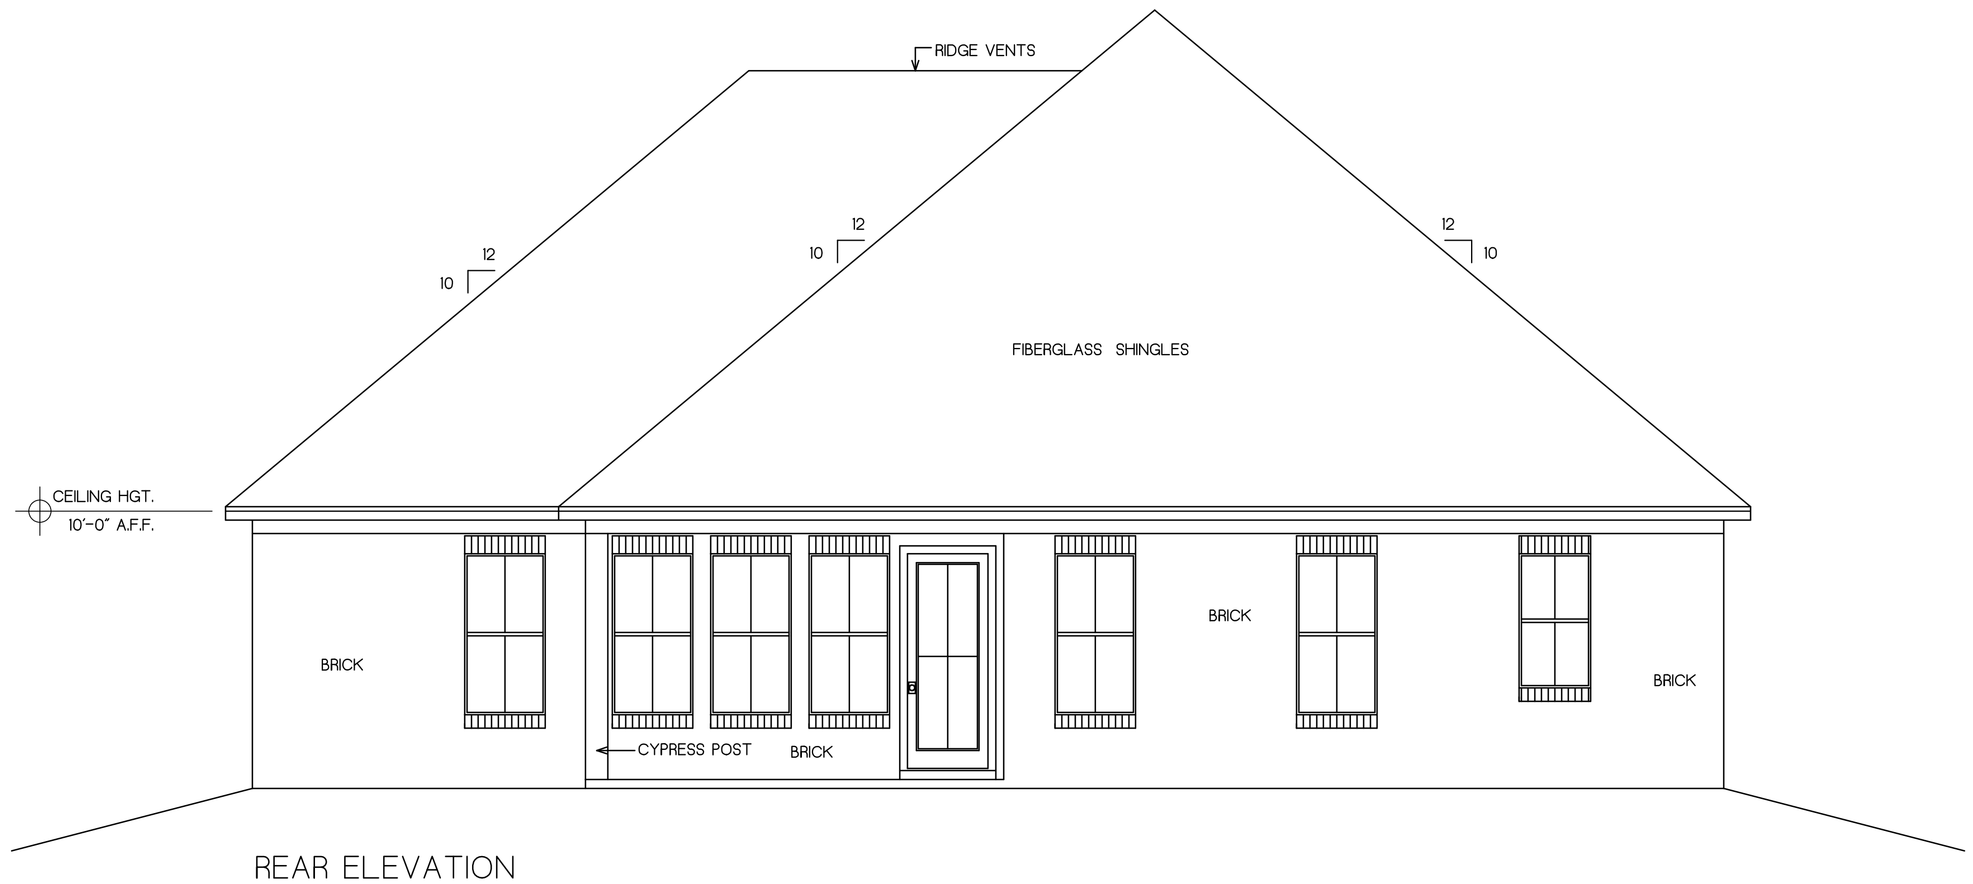

REAR ELEVATION

SCALE: 1/4" = 1'-0"

NOTE: ALL PLANS SHALL BE REVIEWED BY BUILDER FOR VERIFICATION OF DESIGN & DIMENSIONS BEFORE CONSTRUCTION BEGINS.

STRUCTURAL ADJUSTMENTS IN THESE PLANS MAY BE NECESSARY WITH REGARD TO FROST LINE, SOIL BEARING CONDITIONS, WIND & SNOW LOAD, HURRICANE AND SEISMIC CONDITIONS.

OWNER AND/OR BUILDER MUST ASSUME THE RESPONSIBILITY OF MAKING SUCH CHANGES.

ALL REPRODUCTIONS WITHOUT PERMISSION STRICTLY PROHIBITED

Betsy Morrow
802 Wild Horse Way
Flowood, Mississippi 39232
(601) 506-0682

Designers II


ELEVATIONS
SCALE: 1/4"=1'

PLAN NO.
10252394

SHEET NO. 4


RIGHT SIDE ELEVATION

SCALE: 1/4" = 1'-0"

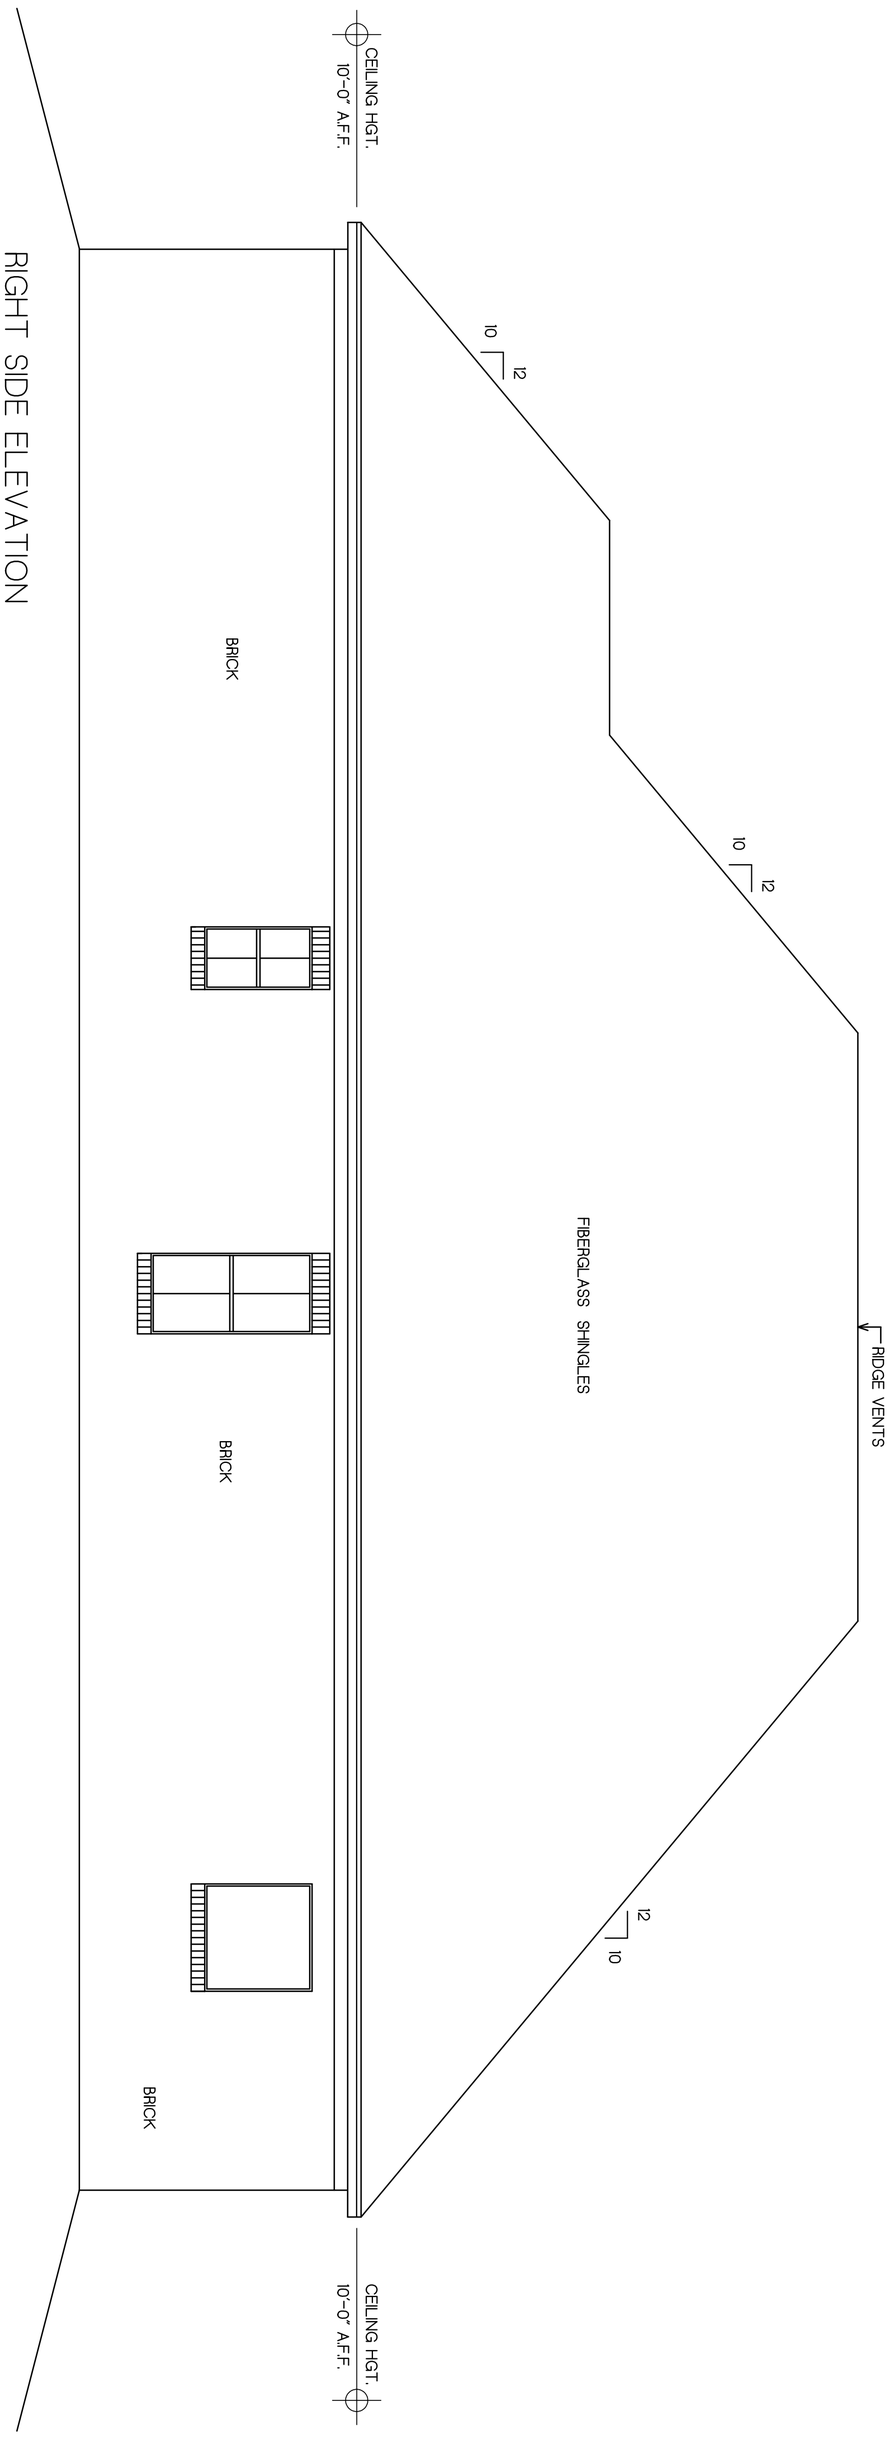

LEFT SIDE ELEVATION

SCALE: 1/4" = 1'-0"

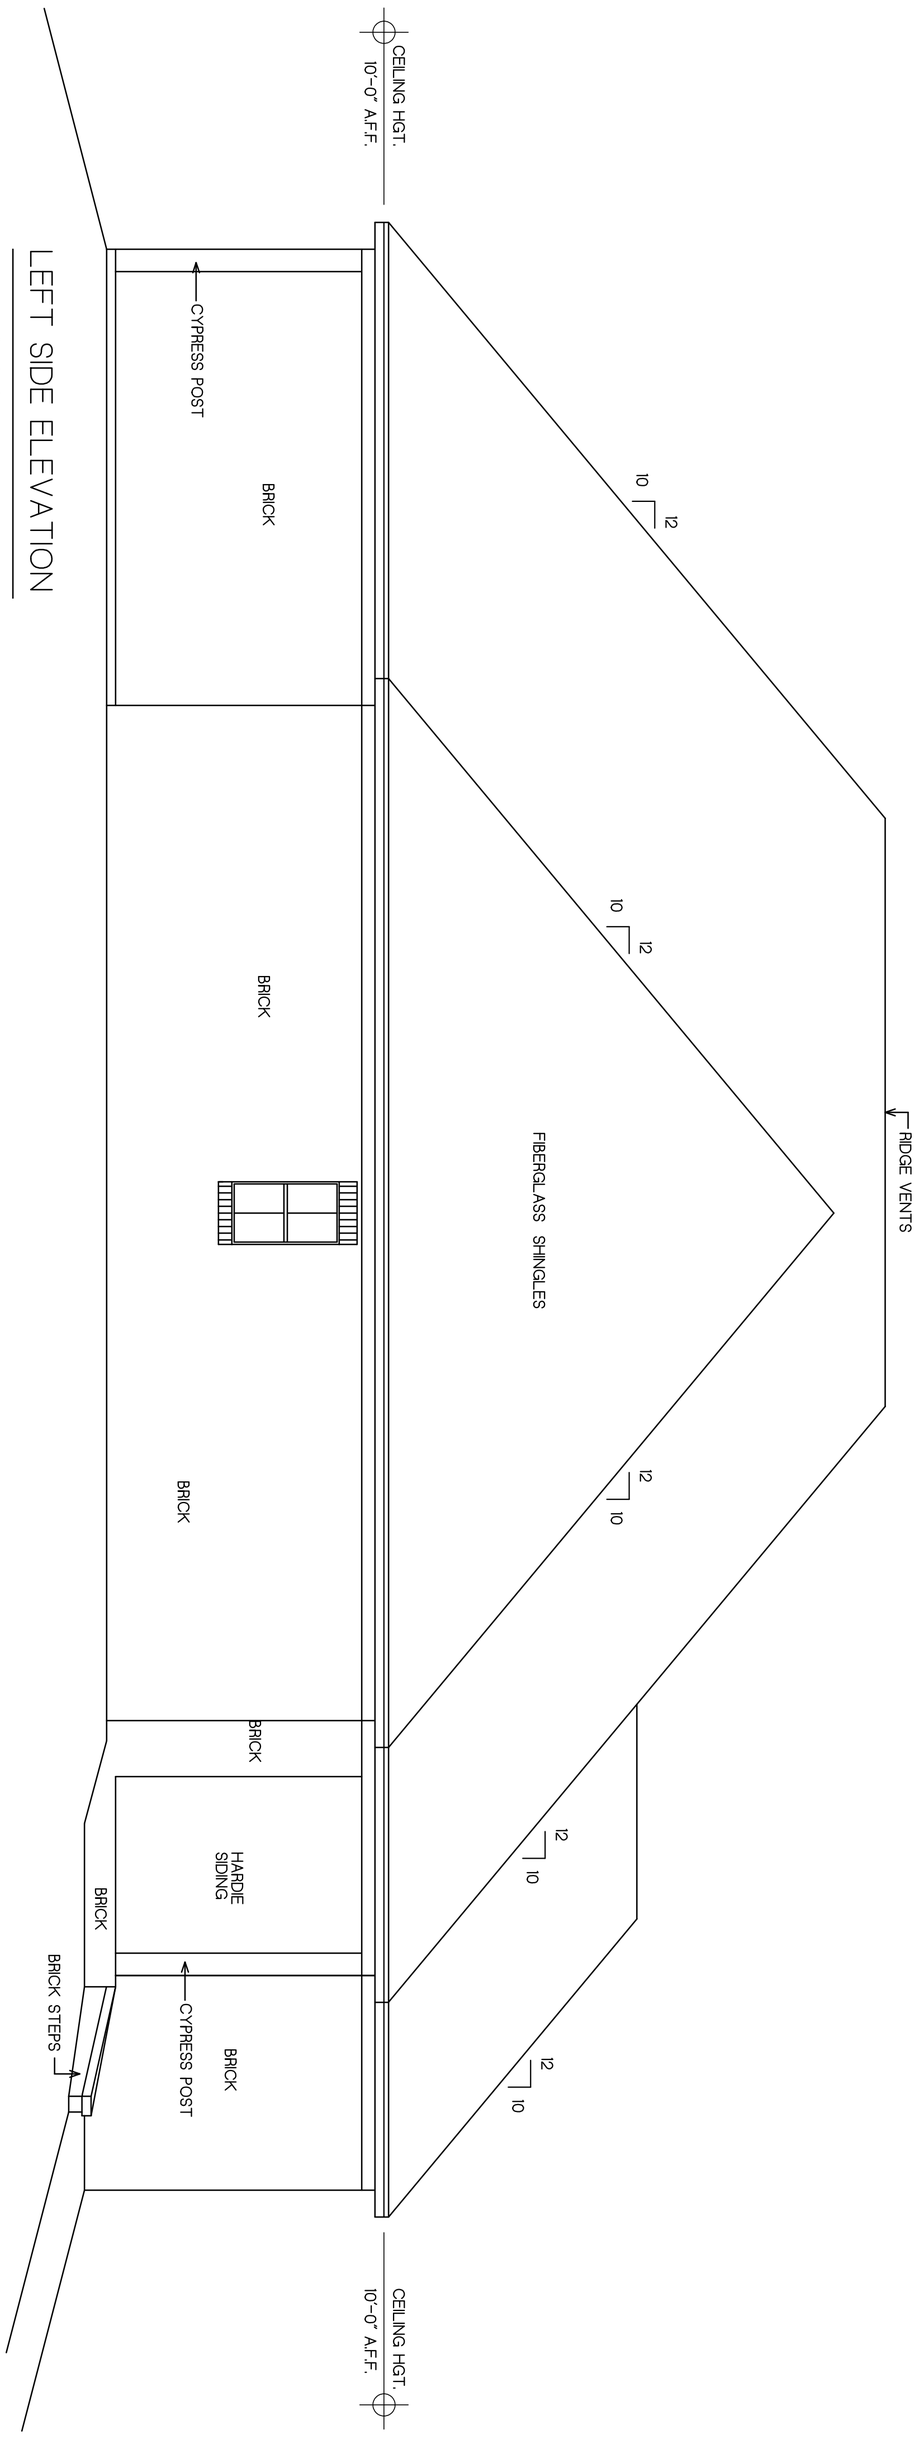

ELEVATIONS
SCALE:1/4"=1'

PLAN NO.
10252394

SHEET NO. 5

Designers II

Betsy Morrow
802 Wild Horse Way
Flowood, Mississippi 39232
(601) 506-0682

ALL REPRODUCTIONS WITHOUT
PERMISSION STRICTLY PROHIBITED

NOTE: ALL PLANS SHALL BE REVIEWED BY BUILDER FOR VERIFICATION OF DESIGN & DIMENSIONS BEFORE CONSTRUCTION BEGINS.

STRUCTURAL ADJUSTMENTS IN THESE PLANS MAY BE NECESSARY WITH REGARD TO FROST LINE, SOIL BEARING CONDITIONS, WIND & SNOW LOAD, HURRICANE AND SEISMIC CONDITIONS.

OWNER AND/OR BUILDER MUST ASSUME THE RESPONSIBILITY OF MAKING SUCH CHANGES.