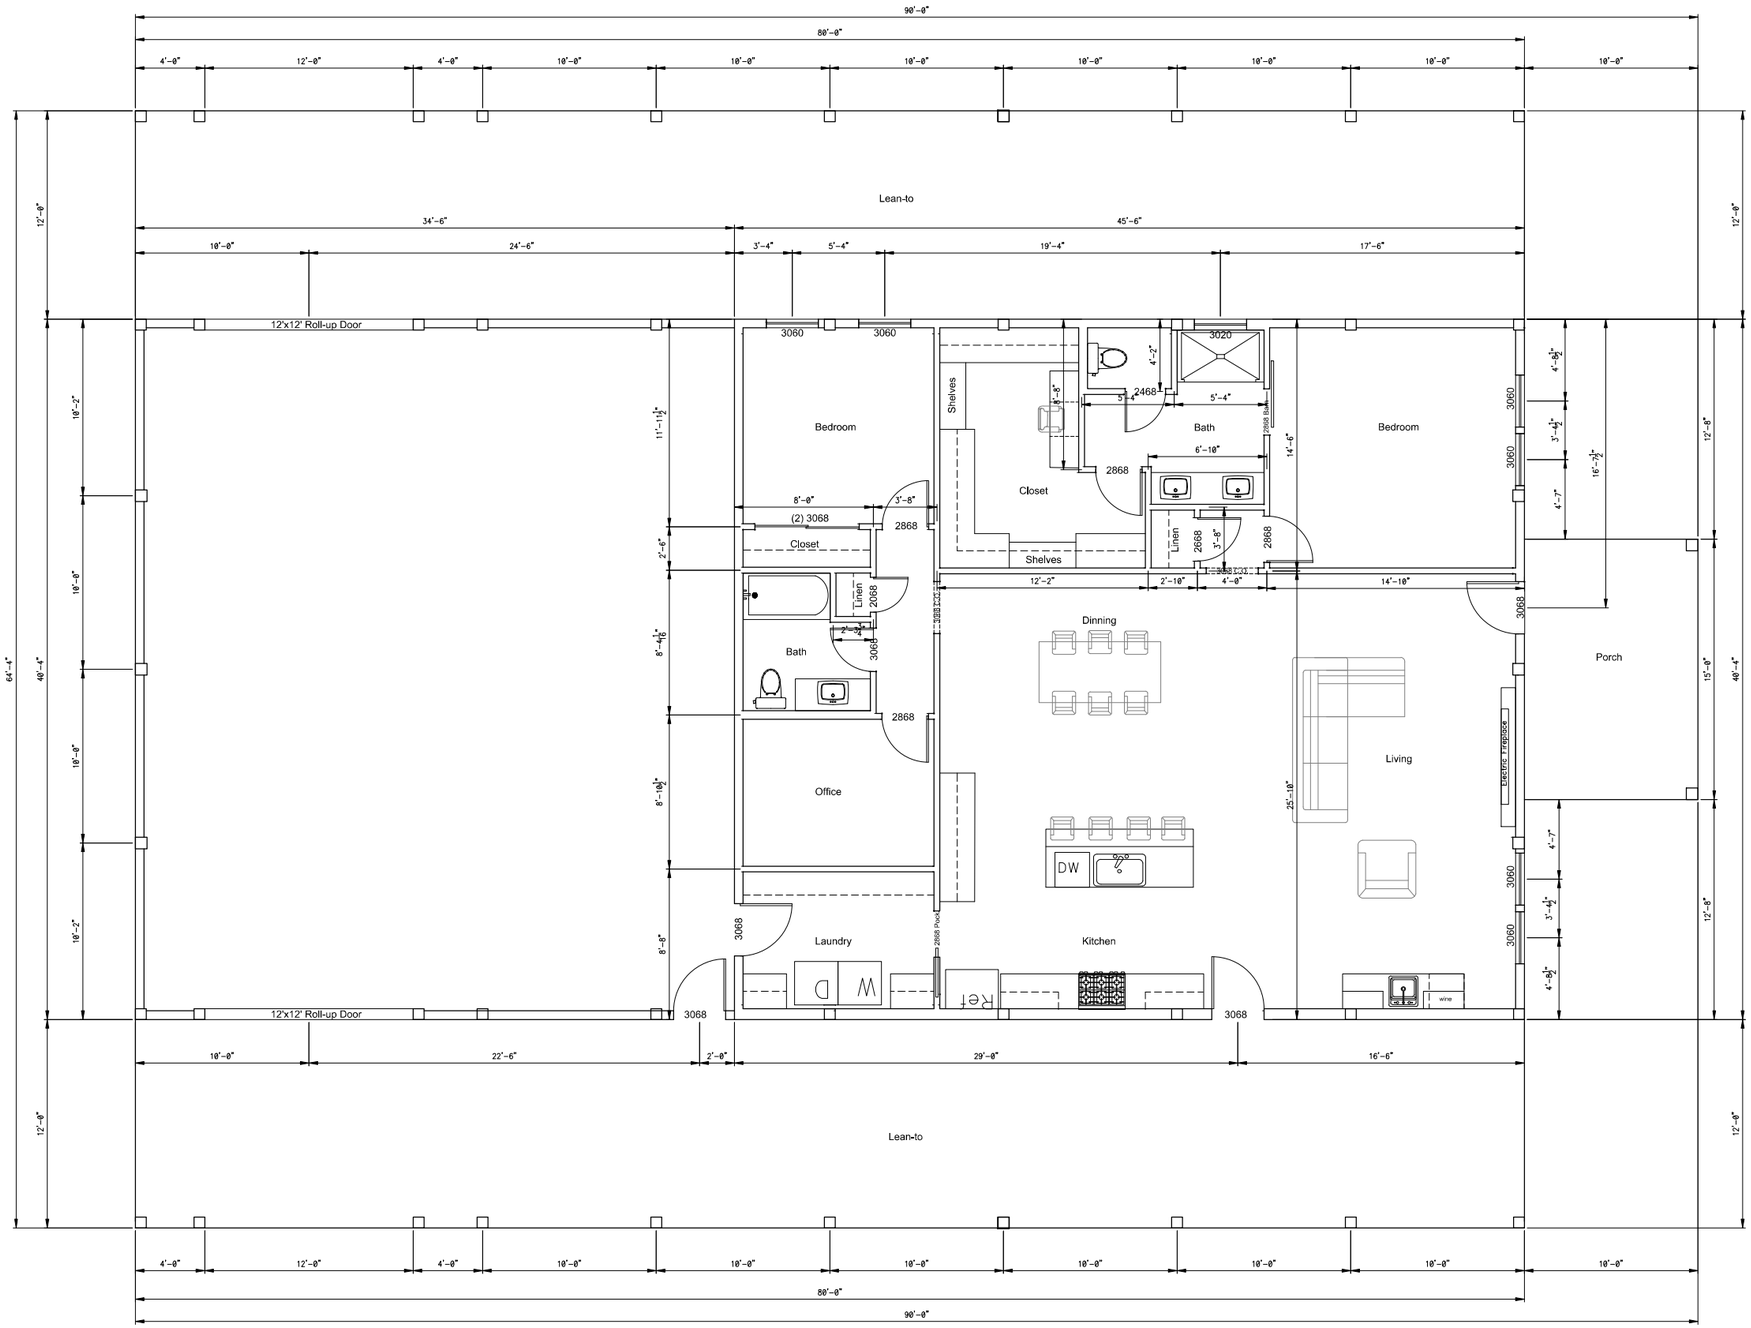



Floor Plan
SCALE: 1/4"= 1'-0"


ALABAMA LICENSED No. 31558 PROFESSIONAL ENGINEER RANDY BALDWIN
RRArpPE
L.E. STIFFLER, ENGINEER LLC
309 W. LAUREL AVE.
FOLEY AL 36535
855-943-8501
251-262-2474 FAX
randy@lesengr.com


# Cullen & Danielle Pierce
43865 Jones Road
Bay Minette, AL

Charles Allen Construction
CUSTOM HOME BUILDERS
37770 COTTON WAY
ORANGE BEACH, ALABAMA 36561

JOB NUMBER: 240101

DATE: 01.12.2024

REVISION:

SCALE: 1/4" = 1'-0"

SHEET NO.: 05 OF 11