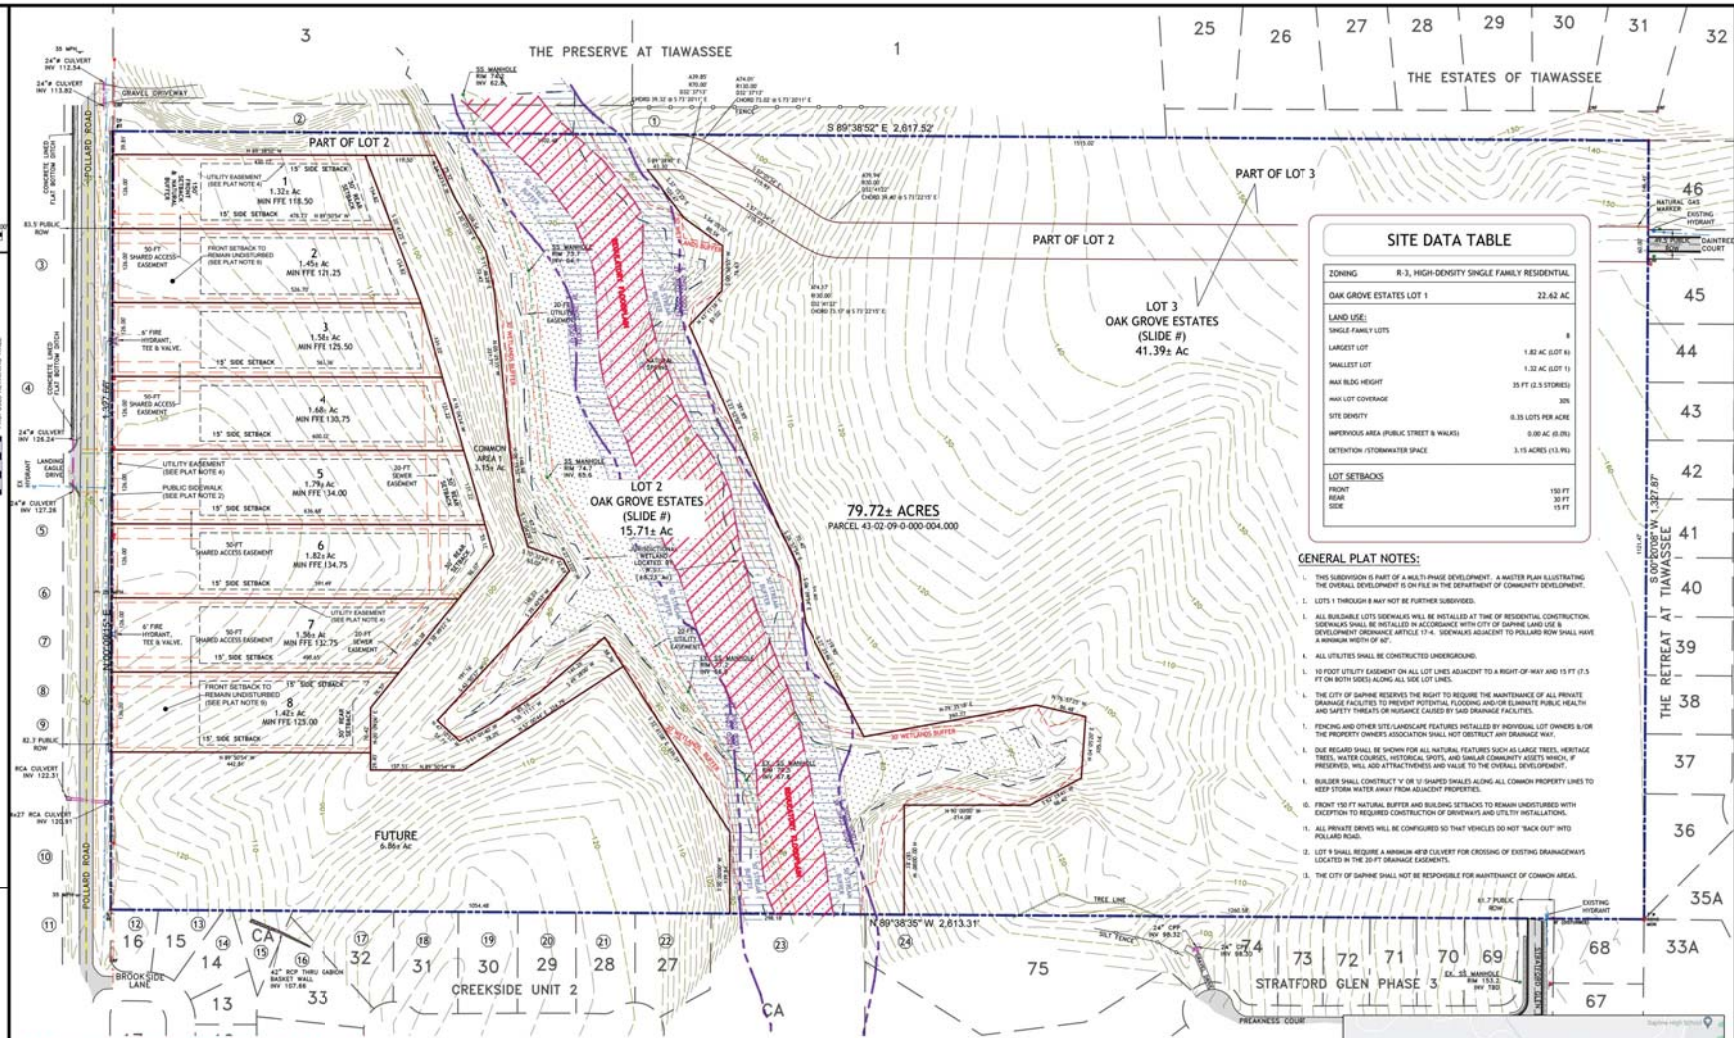

WOOTEN ENGINEERING
CIVIL PLANNING + DESIGN
(251) 269-8689
jww@wooteneng.com
www.wooteneng.com
1249 Pencarro Blvd
Foley, Alabama 36535

ALABAMA LICENSED NO. 28562 PROFESSIONAL ENGINEER JASON W. WOOTEN

DRAWING DATA:

PROJECT NUMBER:	WE23-09-050
DRAWING FILE:	WE23-09 PRELIM PLAT 2.DWG
DATE:	April 16, 2024
DRAWN BY:	JWW

REVISIONS:		
4	01/05/2024	REVISED ATTENTION & SANITARY SEWER PER ENGINEERING REQUEST
3	08/09/2023	ADDED FUTURE OFF-SITE IMPROVEMENTS PER ENGINEERING REQUEST
2	08/08/2023	UPDATED PER ENGINEERING REVIEW & SUBMITTED CONDITIONAL SUBMITTAL

PRELIMINARY PLAT
OAK GROVE ESTATES PHASE 1
RESUBDIVISION OF OAK GROVE ESTATES LOT 1
DAPHNE, ALABAMA

SHEET NUMBER:
C-02 OF 17