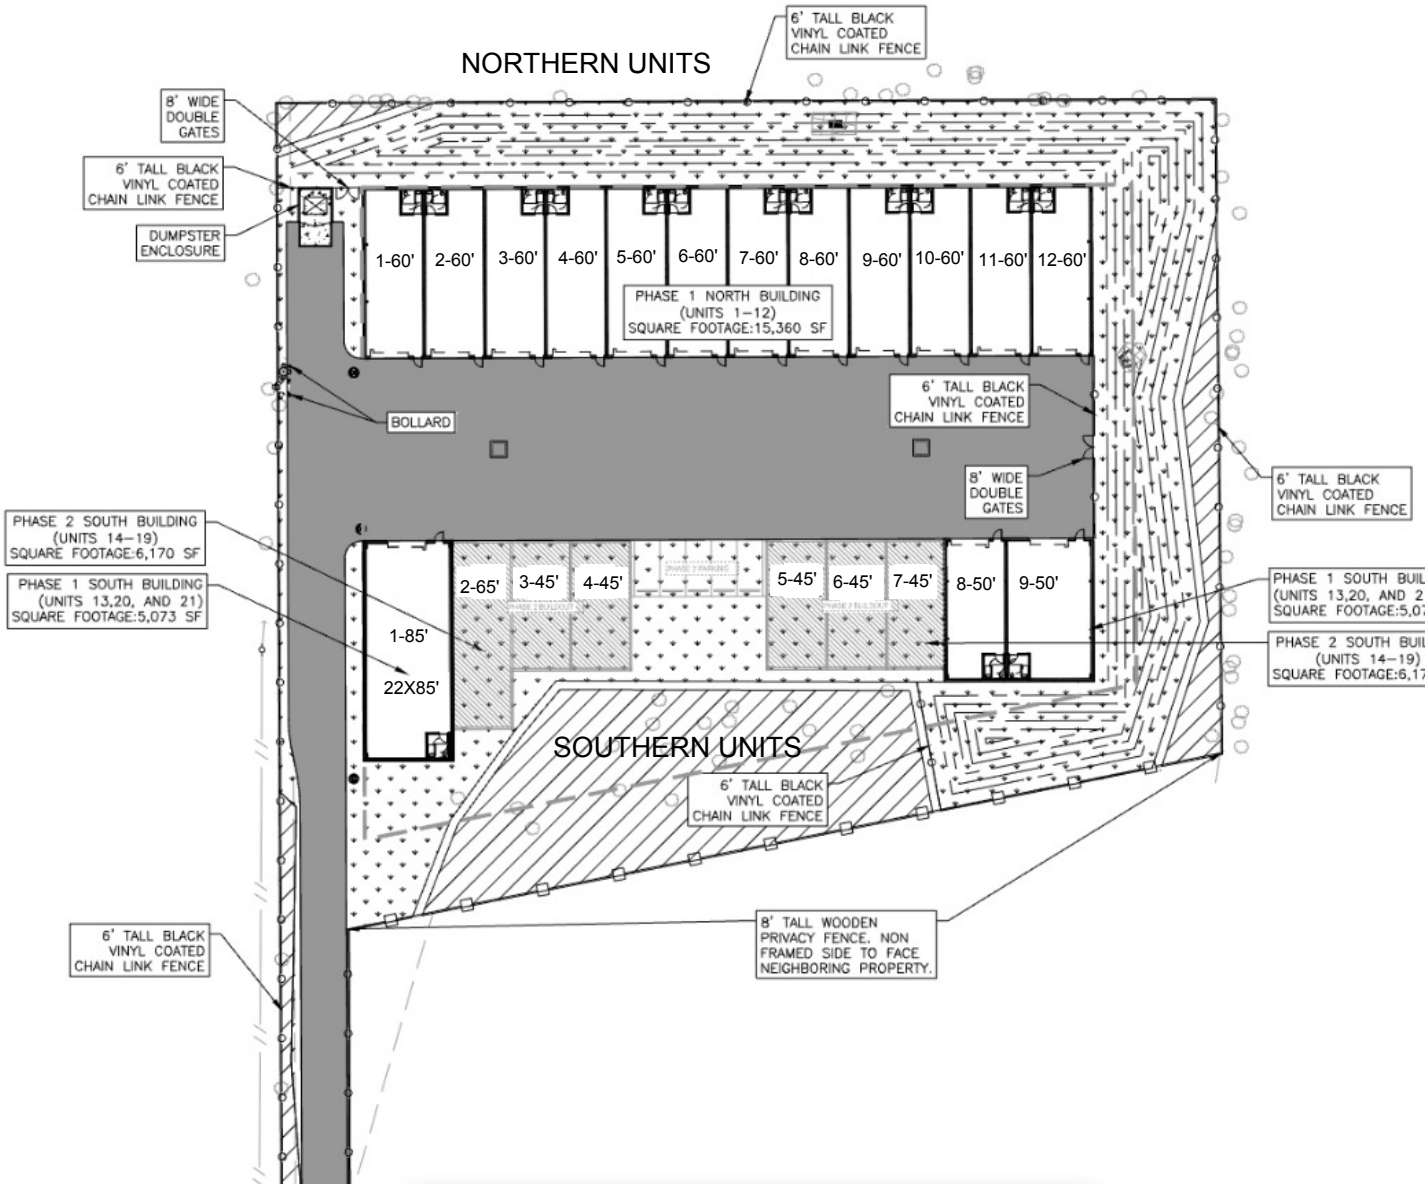
NORTHERN UNITS
6' TALL BLACK VINYL COATED CHAIN LINK FENCE
8' WIDE DOUBLE GATES
6' TALL BLACK VINYL COATED CHAIN LINK FENCE
DUMPSTER ENCLOSURE
1-60'
2-60'
3-60'
4-60'
5-60'
6-60'
7-60'
8-60'
9-60'
10-60'
11-60'
12-60'
PHASE 1 NORTH BUILDING (UNITS 1–12) SQUARE FOOTAGE:15,360 SF
BOLLARD
6' TALL BLACK VINYL COATED CHAIN LINK FENCE
8' WIDE DOUBLE GATES
6' TALL BLACK VINYL COATED CHAIN LINK FENCE
PHASE 2 SOUTH BUILDING (UNITS 14–19) SQUARE FOOTAGE:6,170 SF
PHASE 1 SOUTH BUILDING (UNITS 13,20, AND 21) SQUARE FOOTAGE:5,073 SF
2-65'
3-45'
4-45'
5-45'
6-45'
7-45'
8-50'
9-50'
1-85'
22X85'
PHASE 1 SOUTH BUIL (UNITS 13,20, AND 2 SQUARE FOOTAGE:5,0
PHASE 2 SOUTH BUI (UNITS 14–19) SQUARE FOOTAGE:6,17
SOUTHERN UNITS
6' TALL BLACK VINYL COATED CHAIN LINK FENCE
6' TALL BLACK VINYL COATED CHAIN LINK FENCE
8' TALL WOODEN PRIVACY FENCE. NON FRAMED SIDE TO FACE NEIGHBORING PROPERTY.