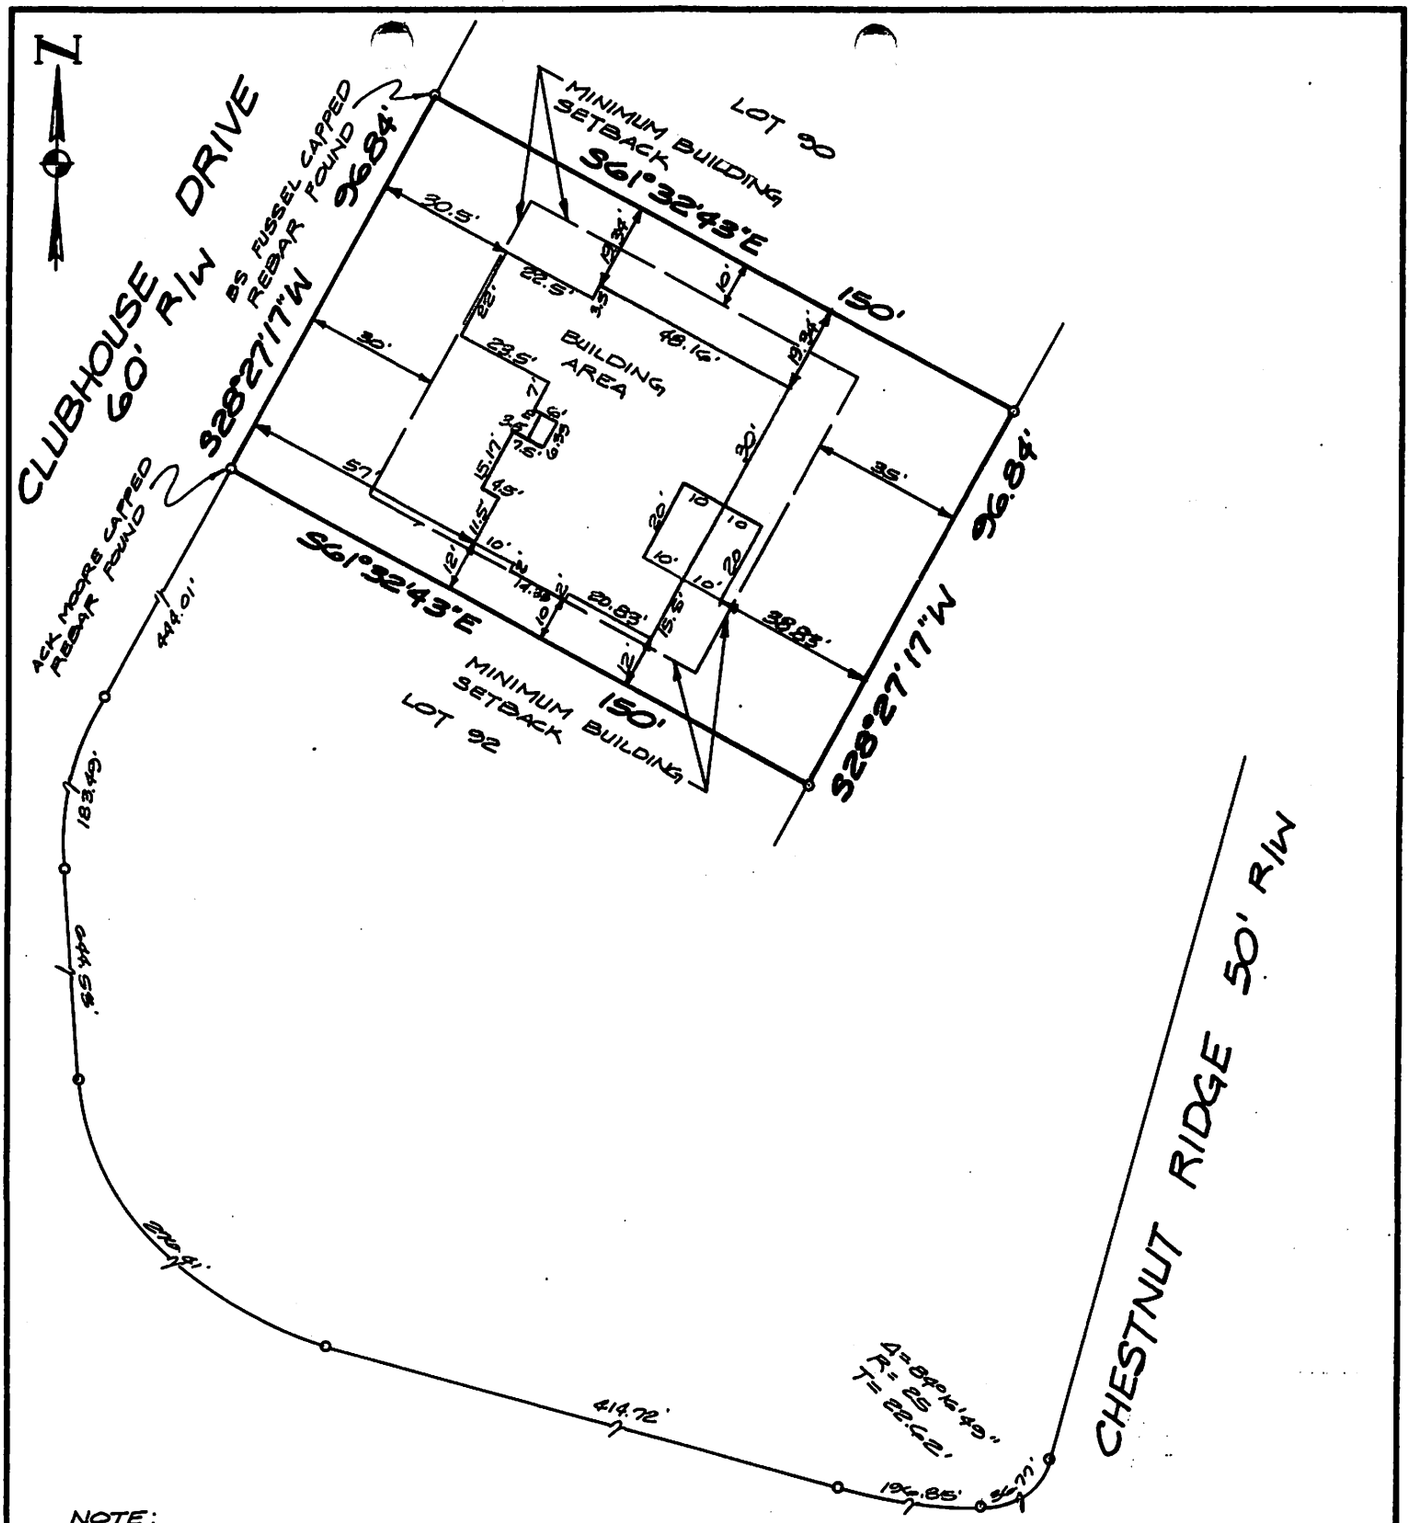



NOTE:
ALL BEARINGS REFERENCED TO RECORD PLAT
VOLKERT CAPPED REBAR FOUND AT ALL CORNERS, EXCEPT AS SHOWN.

"I CERTIFY THAT I HAVE CONSULTED THE FEDERAL INSURANCE FLOOD HAZARD MAPS DATED JAN. 3, 1986 AND FOUND THAT THE ABOVE DESCRIBED LOT IS LOCATED IN A ZONE "C" AREA"

Donald F. Coleman

STATE OF ALABAMA
COUNTY OF BALDWIN

I, DONALD F. COLEMAN, A PROFESSIONAL LAND SURVEYOR REGISTERED IN THE STATE OF ALABAMA, HEREBY CERTIFY THAT THE FOREGOING IS A TRUE AND CORRECT MAP OR PLAT OF THE FOLLOWING DESCRIBED PROPERTY, TO-WIT:

LOT 91, ROCK CREEK, PHASE ONE (AMENDED)

AS RECORDED IN SLIDE NO. 1440 A&B, 1441 A IN THE OFFICE OF JUDGE OF PROBATE, BALDWIN COUNTY, ALABAMA; THAT THE BUILDING NOW ERECTED ON SAID LOT IS WITHIN THE BOUNDARIES OF SAME; THERE ARE NO ENCROACHMENTS BY ADJOINING PROPERTY, EXCEPT AS SHOWN; THERE ARE NO RIGHTS OF WAY, EASEMENTS OR JOINT DRIVEWAYS OVER OR ACROSS SAID LAND VISIBLE ON THE SURFACE, EXCEPT AS SHOWN; THERE ARE NO ELECTRIC OR TELEPHONE WIRES (EXCLUDING WIRES WHICH SERVE THE PREMISES ONLY) OR STRUCTURES, OR SUPPORTS THEREFOR INCLUDING POLES, ANCHORS AND GUY WIRES ON OR OVER SAID PREMISES, EXCEPT AS SHOWN; THAT ALL PARTS OF THIS SURVEY AND DRAWING HAVE BEEN COMPLETED IN ACCORDANCE WITH THE REQUIREMENTS OF THE MINIMUM TECHNICAL STANDARDS FOR THE PRACTICE OF LAND SURVEYING IN THE STATE OF ALABAMA; AND THE CORRECT STREET ADDRESS IS:

NO IMPROVEMENTS AT TIME OF SURVEY

ACCORDING TO MY SURVEY THIS, THE 15TH DAY OF FEBRUARY, 1996.

RESTER AND COLEMAN ENGINEERS, INC.

BY Donald F. Coleman
ALABAMA REG. NO. 5421
NOT A VALID SURVEY UNLESS AFFIXED WITH AN EMBOSSED SEAL

SCALE: 1" = 40'

CONSTRUCTION LAYOUT SURVEY

RESTER AND COLEMAN ENGINEERS, INC.
66 MIDTOWN PARK WEST
MOBILE, ALABAMA 36606-4148
TELEPHONE NO. (334)-479-4518
FAX NO. (334)-479-4522

X-126

