


8192 SIX PENCE DRIVE
Pensacola, FL 32514



(850) 433-8545
FAX (850) 433-8282
LANDSENDSURVEYING.COM

Field Date: 12-27-2011	Type of Survey: Boundary & Improvements	Survey Number: 355-2011
Field Book/Page: 252/43	Revisions: RE-SURVEYED, 9-06-20012	Scale: 1"=30'

925 NAUTILUS COURT (40' RIGHT OF WAY)

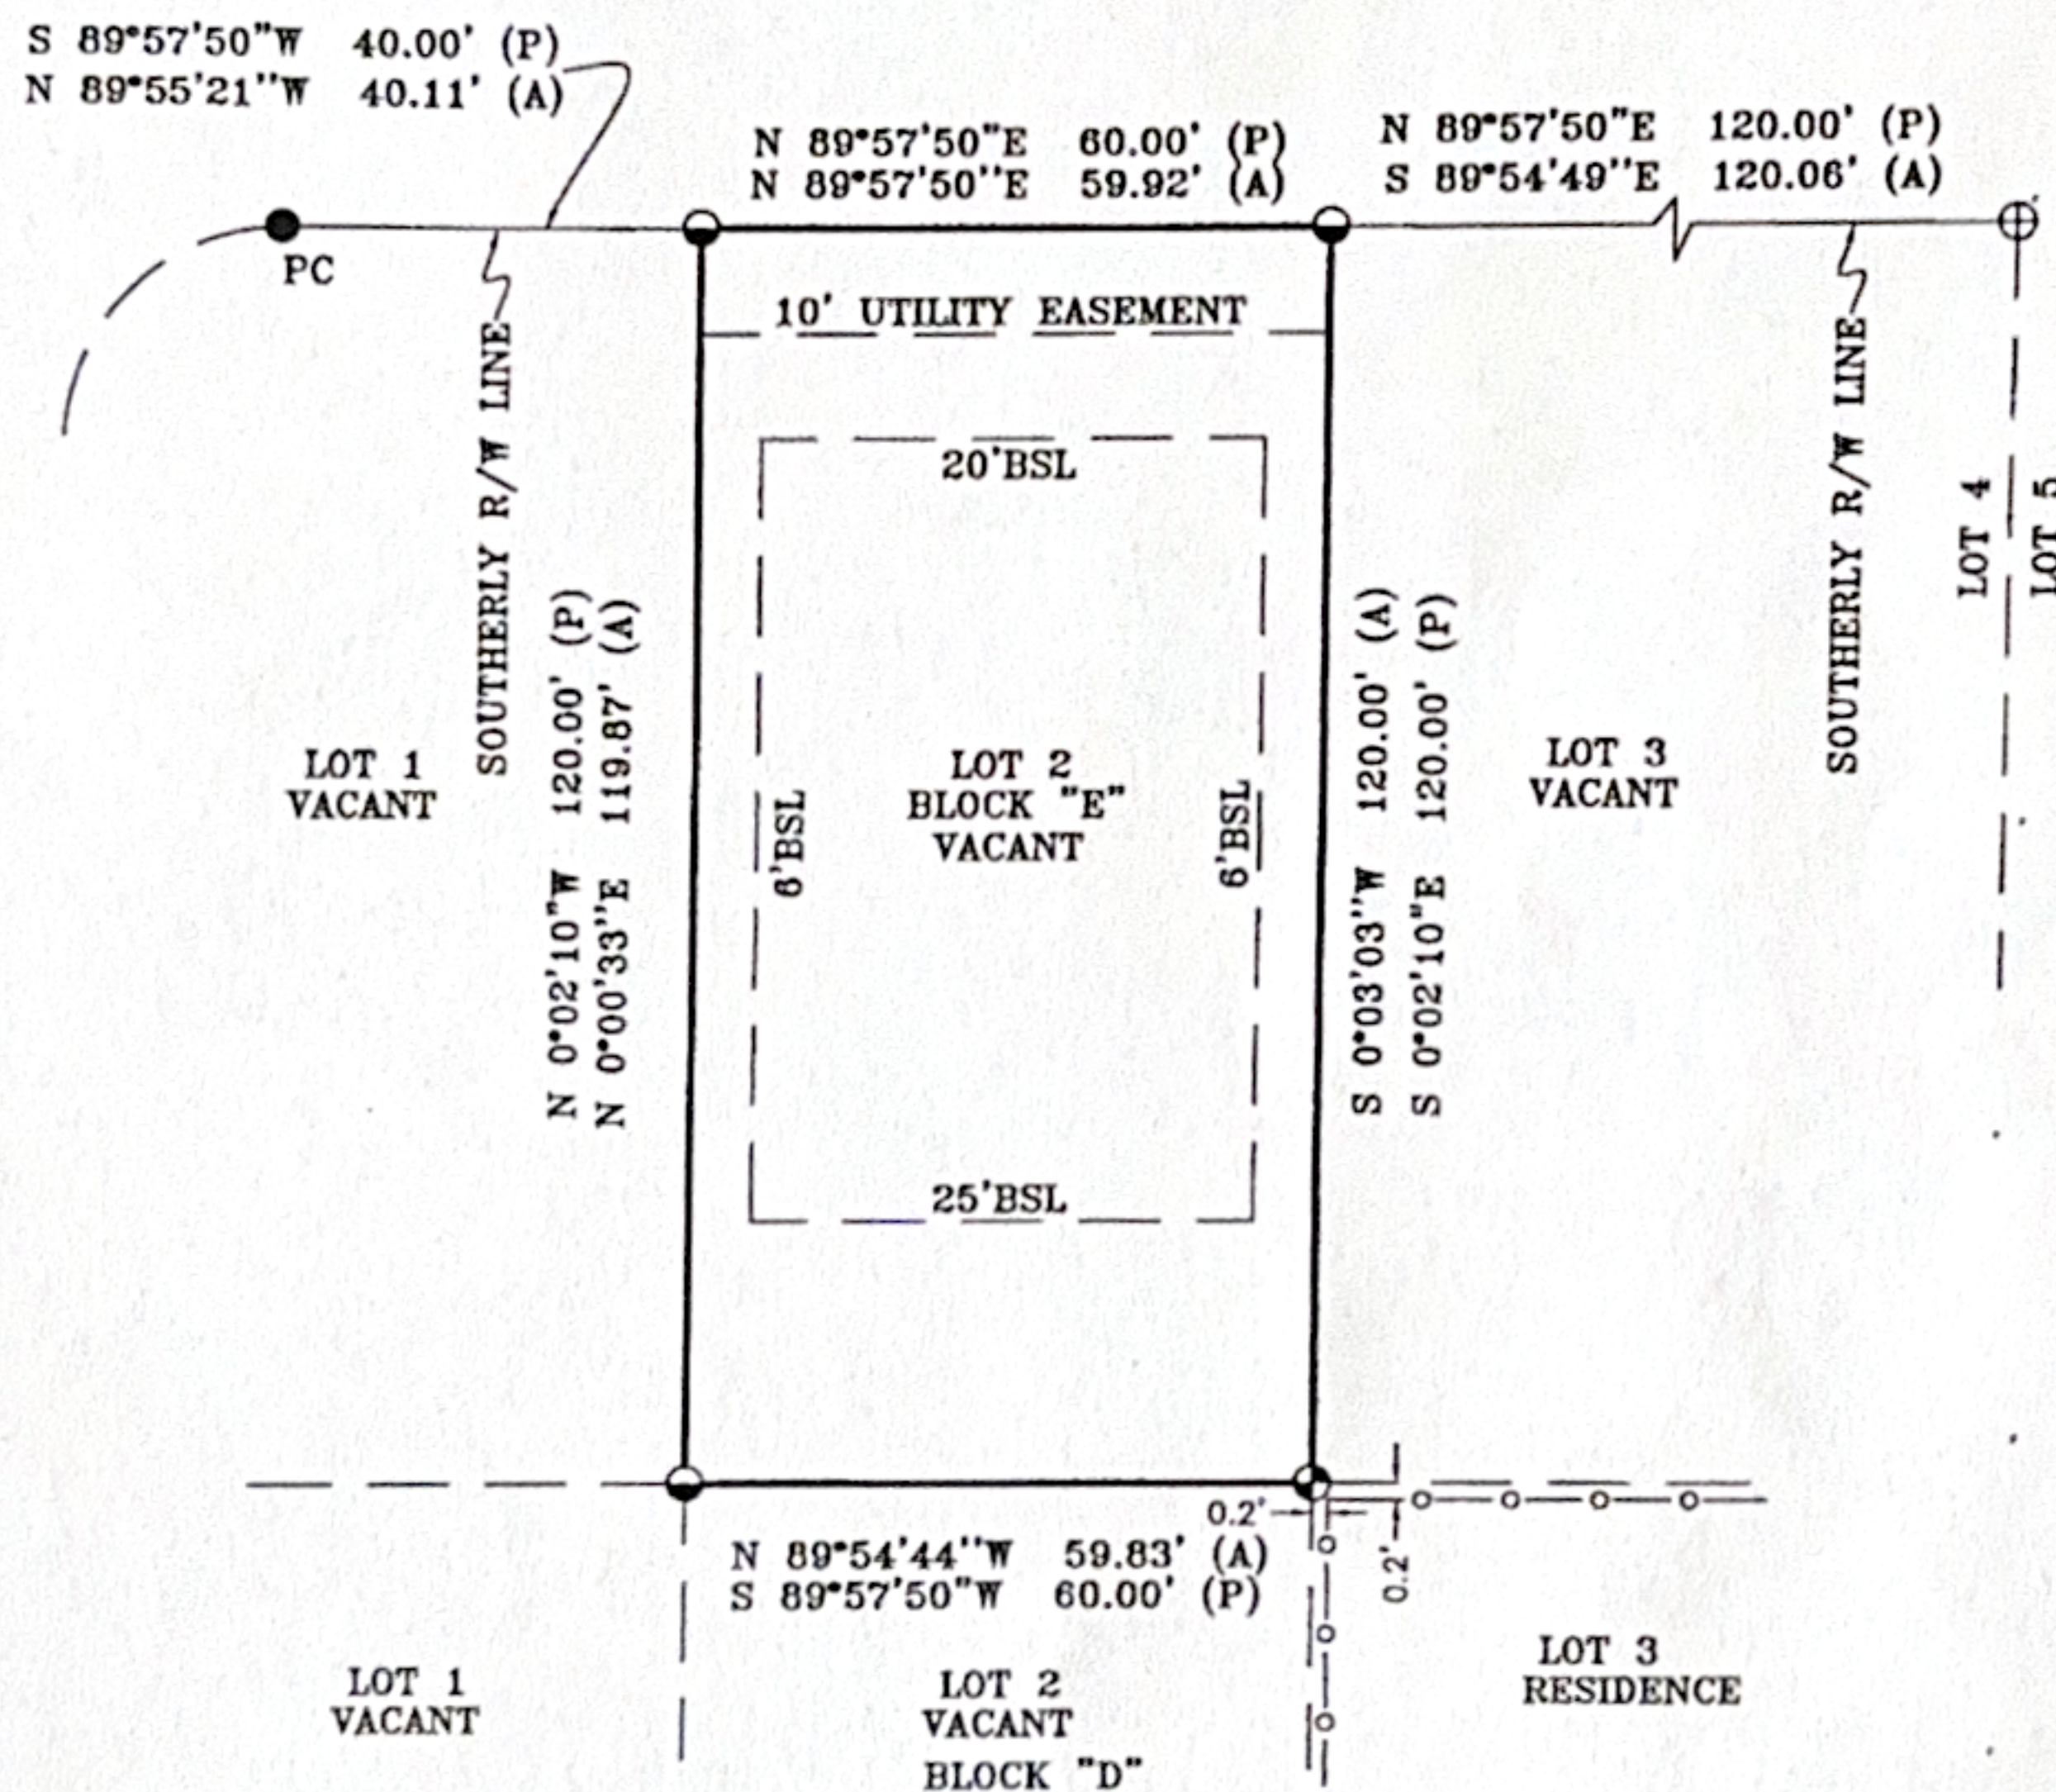

THIS MAP DRAWING IS PROTECTED FROM UNAUTHORIZED USE BY STATE AND FEDERAL COPYRIGHT ACTS. THIS MAP IS NOT TO BE COPIED OR REPRODUCED EITHER IN WHOLE OR PART, OR TO BE USED FOR ANY OTHER PURPOSE OR TRANSACTION. THIS MAP CANNOT BE USED FOR THE BENEFIT OF ANY OTHER PERSON, COMPANY, OR FIRM NOT LISTED ON PAGE 2 WITHOUT THE PRIOR WRITTEN CONSENT OF COPYRIGHT OWNER.

PAGE 1 OF 2

NOTE: This map is not complete or valid without report on page 2 of 2

DRAWN BY CHIP EVANS

Bearing Reference HELD THE SOUTHERLY R/W LINE OF NAUTILUS COURT PER PLAT		Source of Information: Field Evidence & Recorded Plat	
NOT VALID WITHOUT THE ORIGINAL RAISED SEAL OF A FLORIDA LICENSED SURVEYOR AND MAPPER.			
SEE PAGE 2 FOR SIGNATURE AND EMBOSSED SEAL			
LARRY E. STEGALL P.L.S. FLA #4747 LB # 6832 LARRY@LANDSENDSURVEYING.COM			
LEGEND o Degree ' Feet or Minutes ' Inches or Seconds N North S South E East W West P.C.P. Permanent Control Point P.R.C. Point of Reverse Curve P.C. Point of Curvature P.T. Point of Tangency P.O.C. Point of Commencement P.O.B. Point of Beginning R/W Right of Way		P.R.M. Permanent Reference Monument R Radius L.A. Length of Arc C.H. Chord and Chord Bearing <0.0> Existing Spot Elevation B.S.L. Building Setback Line (D) Deed (P) Plat (A) Actual field measurement Existing Hole in Concrete Set "X" Cut in Concrete 1/2" Metal Rod-Found Capped Iron rod-Found ILLIGIBLE Capped Iron rod-Found BUTLER Capped Iron rod-Found Capped Iron rod-Found 1" Metal Pipe-Found	
		Capped Iron rod-set Lb.6832 Nail & disk found Nail & disk set Lb.6832 Concrete Monument Found Utility Pole E—E—E Utility wires overhead Concrete or Pavement N—N—N Chain link fence o—o—o Wooden fence X—X—X Wire Fence □—□—□ Plastic Fence Wood Deck or Dock Covered area (porch, carport, etc.) Pavers or Brick	