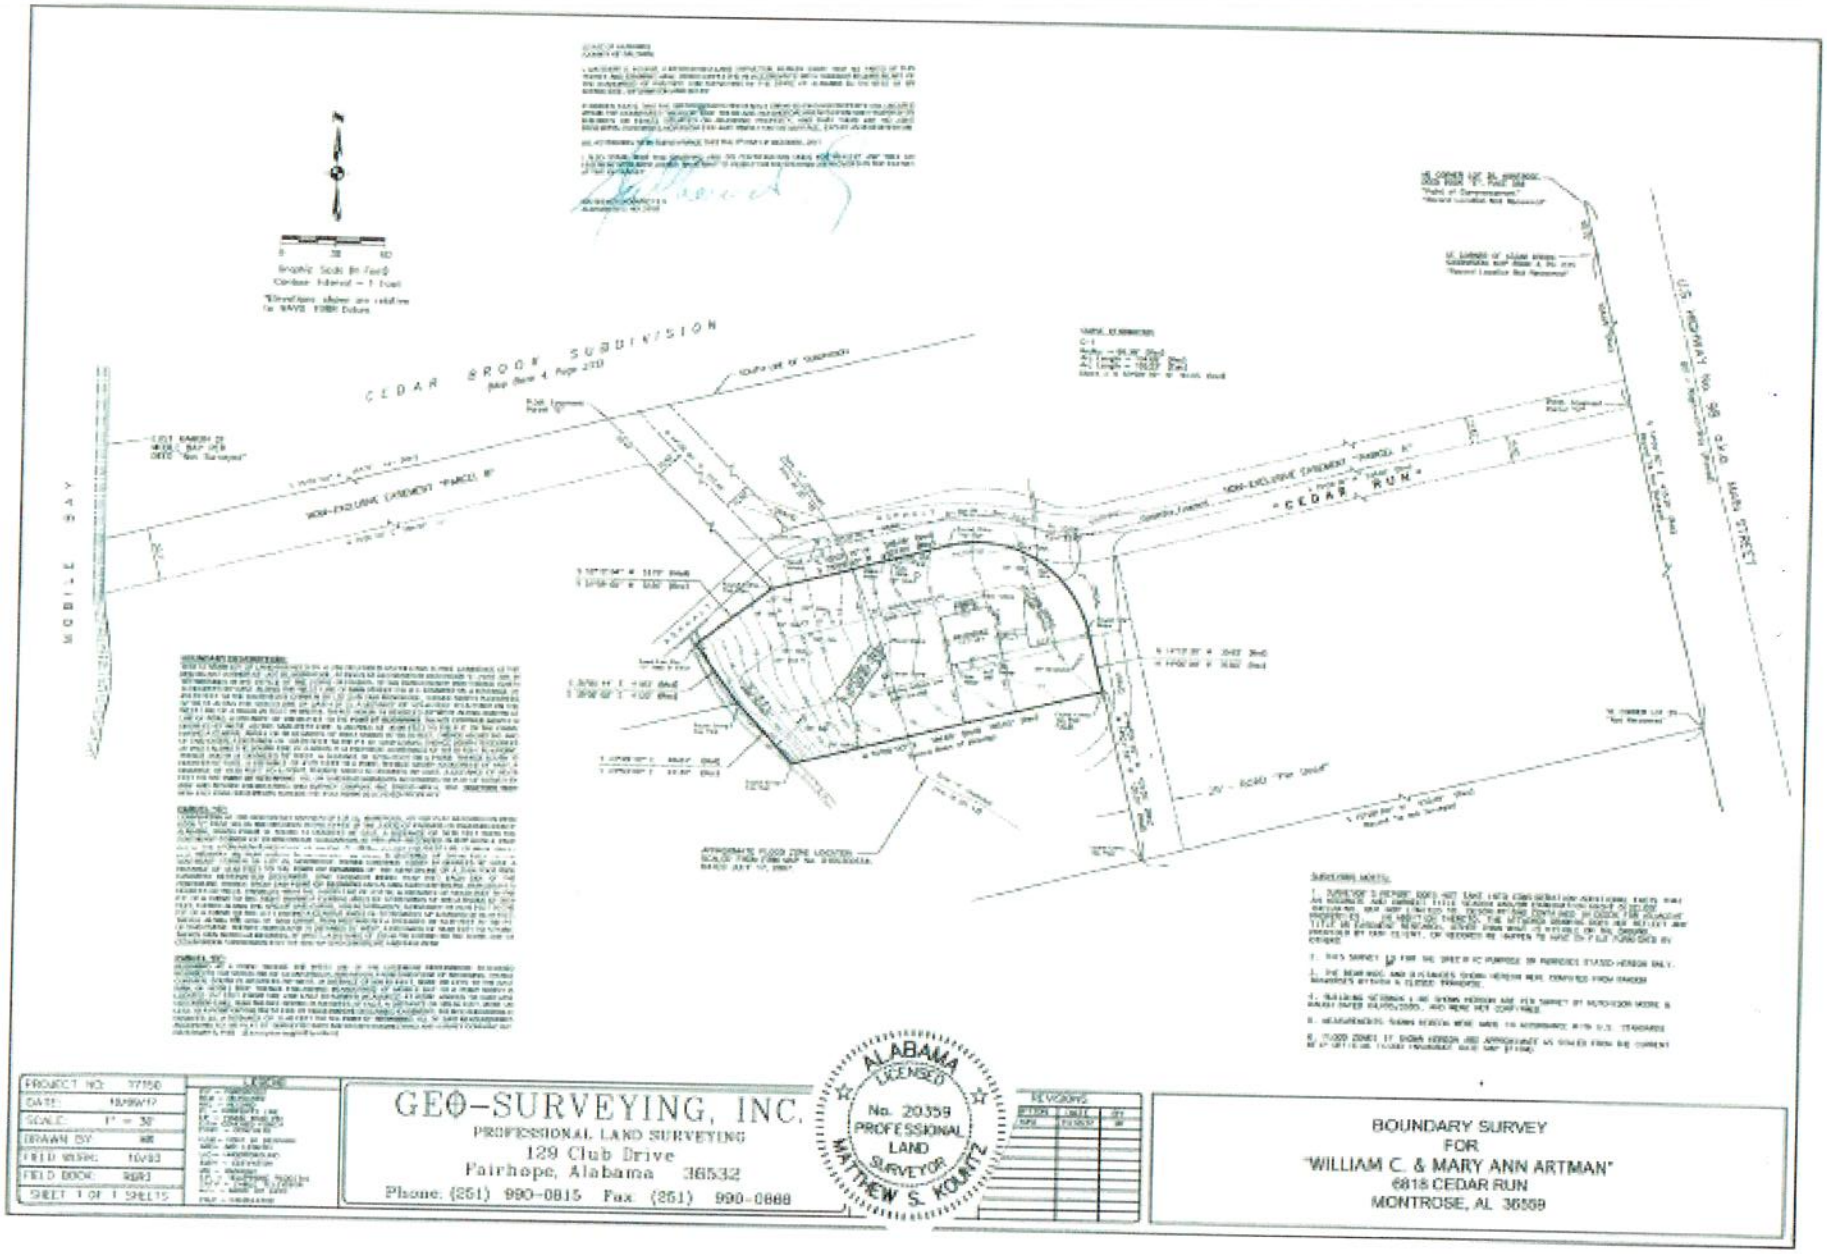
CEDAR BROOK SUBDIVISION
MOBILE BAY
NON-EXCLUSIVE EASEMENT "PARCEL B"
NON-EXCLUSIVE EASEMENT "PARCEL A"
"CEDAR RUN"
U.S. HIGHWAY No. 98 S.R.D.
MAIN STREET
20' - ROAD "For Grade"
APPROXIMATE FLOOD ZONE LOCATION
SURVEYING NOTES:
PROJECT NO: 77150
DATE: 10/09/17
SCALE: 1" = 30'
DRAWN BY: WR
FIELD WORK: 10/93
FIELD BOOK: RBR3
SHEET 1 OF 1 SHEETS
GEO-SURVEYING, INC.
PROFESSIONAL LAND SURVEYING
129 Club Drive
Fairhope, Alabama 36532
Phone: (251) 990-0815 Fax (251) 990-0888
ALABAMA LICENSED No. 20359 PROFESSIONAL LAND SURVEYOR MATTHEW S. KOURTZ
REVISIONS
BOUNDARY SURVEY
FOR
"WILLIAM C. & MARY ANN ARTMAN"
6818 CEDAR RUN
MONTROSE, AL 36559