


TYPE SURVEY
PLOT PLAN

CLIENT
COLONY HOMES

REVISIONS	ISSUE DATE	FIELD DATE	FB/PB

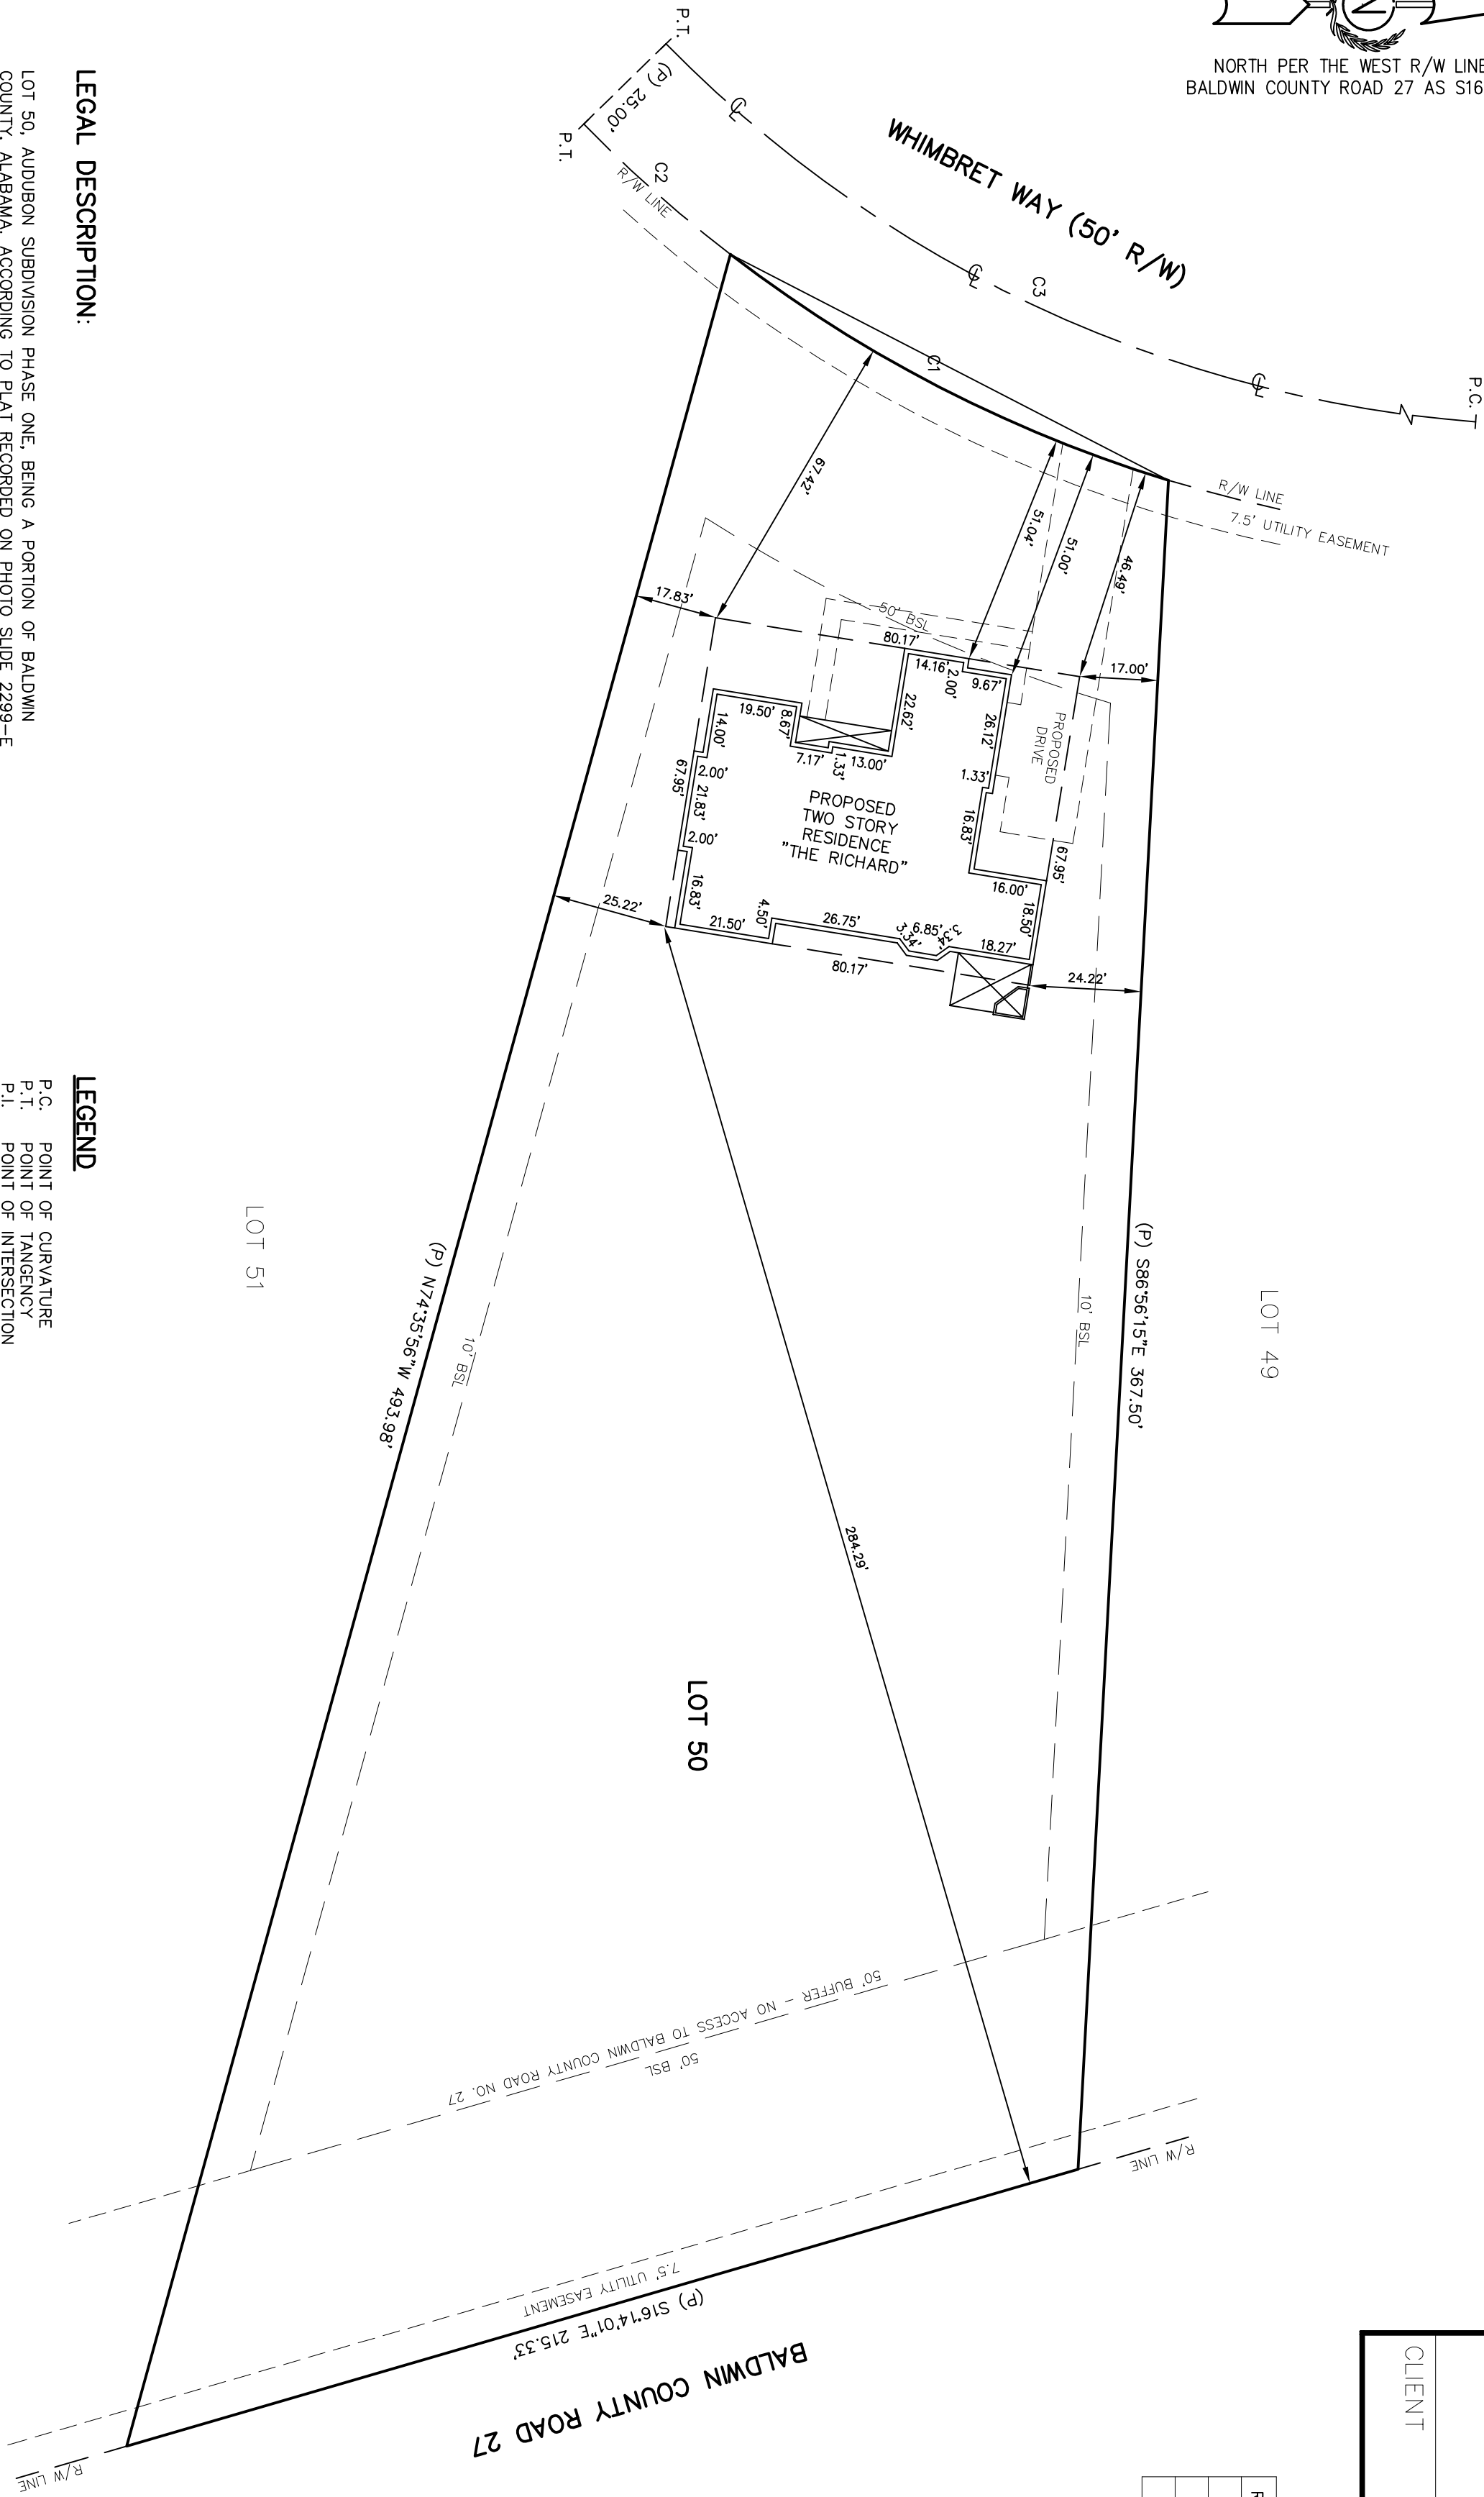

C1
RADIUS: (P) 300.00'
ARC: (P) 107.67'
CHORD: (CALC) 107.09'
DELTA: (CALC) 20°33'48"
C.B.: (CALC) N27°16'15"E

C2
RADIUS: (P) 300.00'
ARC: (P) 42.88' 42.84'
CHORD: (CALC) 08°09'05"
DELTA: (CALC) N41°37'40"E

C3
RADIUS: (P) 275.00'
ARC: (P) 254.71'
CHORD: (CALC) 245.71'
DELTA: (P) 53°04'09"
C.B.: (CALC) S19°10'06"W

LEGAL DESCRIPTION:

LOT 50, AUDUBON SUBDIVISION PHASE ONE, BEING A PORTION OF BALDWIN COUNTY, ALABAMA, ACCORDING TO PLAT RECORDED ON PHOTO SLIDE 2299-E AND 2299-F IN THE PUBLIC RECORDS OF THE JUDGE OF PROBATE OF SAID COUNTY.


LEGEND

- P.C. POINT OF CURVATURE
- P.T. POINT OF TANGENCY
- P.I. POINT OF INTERSECTION
- R/W RIGHT-OF-WAY
- C.B. CHORD BEARING
- (P) PLAT DIMENSION
- (F) FIELD DIMENSION
- C1 CURVE NUMBER
- ℄ CENTERLINE

SKETCH ONLY, NOT A BOUNDARY SURVEY

© COPYRIGHTED 2011 BY BUTLER AND ASSOCIATES OF PENSACOLA, INC.

LANDS SHOWN HEREON WERE NOT ABSTRACTED FOR EASEMENTS AND/OR RIGHT OF WAY, RECORDED OR UNRECORDED, BY THIS FIRM. NO SEARCH OF THE PUBLIC RECORDS HAS BEEN PERFORMED BY THIS FIRM TO DETERMINE ANY DEFECTS AND/OR AMBIGUITIES IN THE TITLE. UNDERGROUND PORTIONS OF FOUNDATIONS, FOOTINGS, OR ANY OTHER UNDERGROUND STRUCTURES WERE NOT LOCATED UNLESS OTHERWISE NOTED. MEASUREMENTS WERE MADE IN ACCORDANCE WITH UNITED STATES STANDARDS. PROPERTY IS SUBJECT TO SETBACKS, EASEMENTS AND RESTRICTIONS OF RECORD. THIS DRAWING ONLY REFLECTS SETBACK LINES WHICH APPEAR ON THE RECORDED PLAT. THIS PROPERTY MAY ALSO BE SUBJECT TO SETBACK LINES MANDATED BY ZONING ORDINANCES AND/OR RESTRICTIVE COVENANTS OF RECORD. THIS SURVEY AND/OR SKETCH DOES NOT REFLECT OR DETERMINE OWNERSHIP. FEDERAL AND STATE COPYRIGHT ACTS PROTECT THIS SURVEY FROM UNAUTHORIZED USE. THIS MAP IS NOT TO BE COPIED OR REPRODUCED IN WHOLE OR PART AND IS NOT TO BE USED FOR ANY OTHER TRANSACTION. THIS SURVEY AND CANNOT BE USED FOR THE BENEFIT OF ANY OTHER PERSON, COMPANY OR FIRM WITHOUT PRIOR WRITTEN CONSENT OF THE COPYRIGHT OWNER AND IS TO BE RETURNED UPON REQUEST.

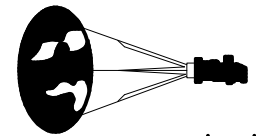

Butler & Associates of Pensacola, Inc.
Professional Surveyors and Mappers

COMMERCIAL • RESIDENTIAL • BOUNDARY • TOPOGRAPHIC • MORTGAGE SURVEYS

2420 EAST OLIVE ROAD, SUITE "A"
PENSACOLA, FLORIDA 32514
TELE: (850)-476-4768
FAX: (850)-476-4945

SCALE:	1"=30'
ISSUE DATE:	12/16/11
FIELD DATE:	N/A
ORDER NO:	11-12-535
FIELD BOOK:	N/A
DRAWN BY:	RMM

SURVEYORS CERTIFICATE

I HEREBY STATE THAT ALL PARTS OF THIS SURVEY AND DRAWING HAVE BEEN COMPLETED IN ACCORDANCE WITH THE CURRENT REQUIREMENTS OF THE STANDARDS OF PRACTICE FOR LAND SURVEYING IN THE STATE OF ALABAMA TO THE BEST OF MY KNOWLEDGE, INFORMATION, AND BELIEF.

PROFESSIONAL LAND SURVEYOR NO. 20348 STATE OF ALABAMA (CERTIFICATE NO. CA-0527-L5)
WILLIAM T. BUTLER

NOT VALID WITHOUT THE SIGNATURE AND THE ORIGINAL RAISED SEAL OF AN ALABAMA LICENSED PROFESSIONAL LAND SURVEYOR