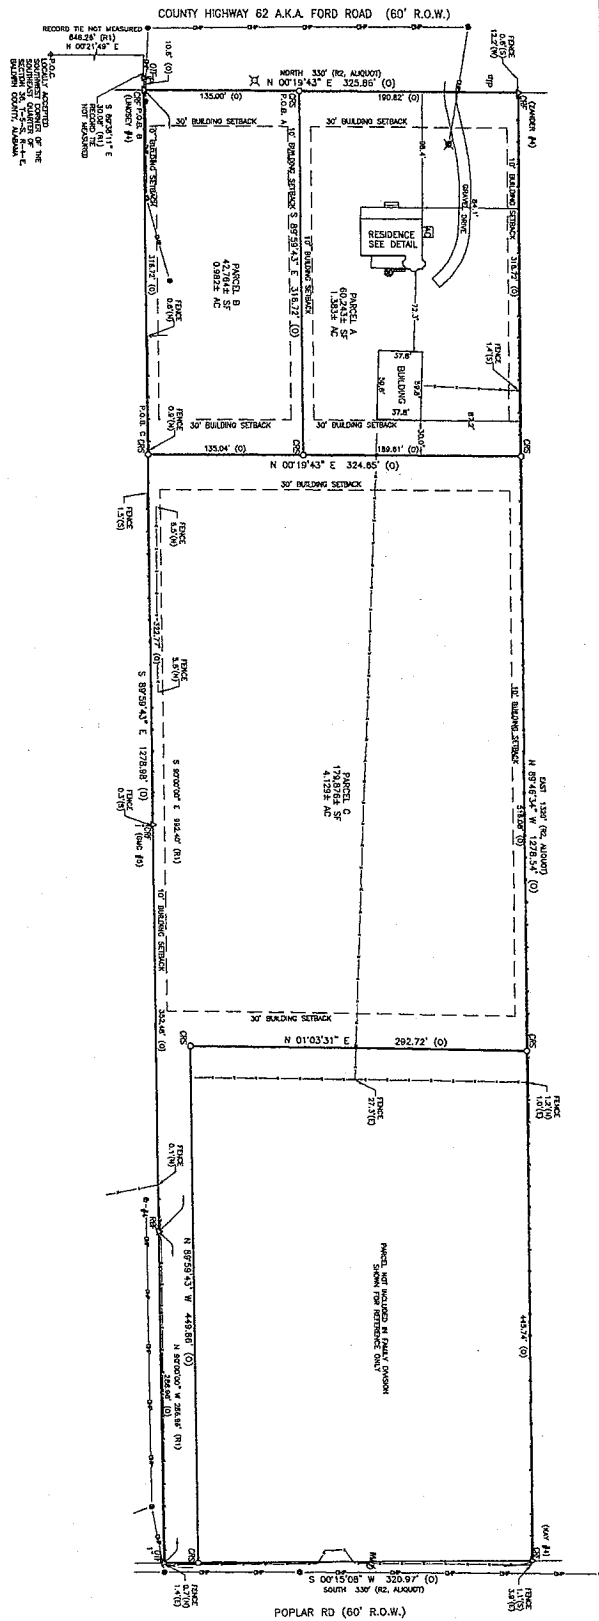
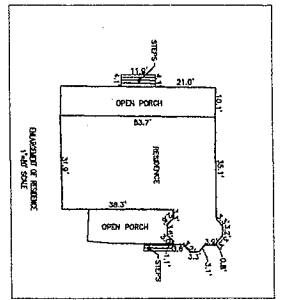


- 1. ALL DISTANCES ARE IN FEET AND DECIMALS THEREOF.
- 2. ALL BEARINGS ARE TRUE BEARINGS.
- 3. ALL CORNERS ARE MARKED WITH IRON PIPES OR IRON NAILS.
- 4. ALL CORNERS ARE BEARING CORNERS.

STACEY GATLIN
FAMILY DIVISION
COUNTY HIGHWAY 62 (FORD ROAD)
ROBERTSDALE AL. 36567

10/20/23 1:40P
23-460 10/4/7

STACEY GATLIN










