


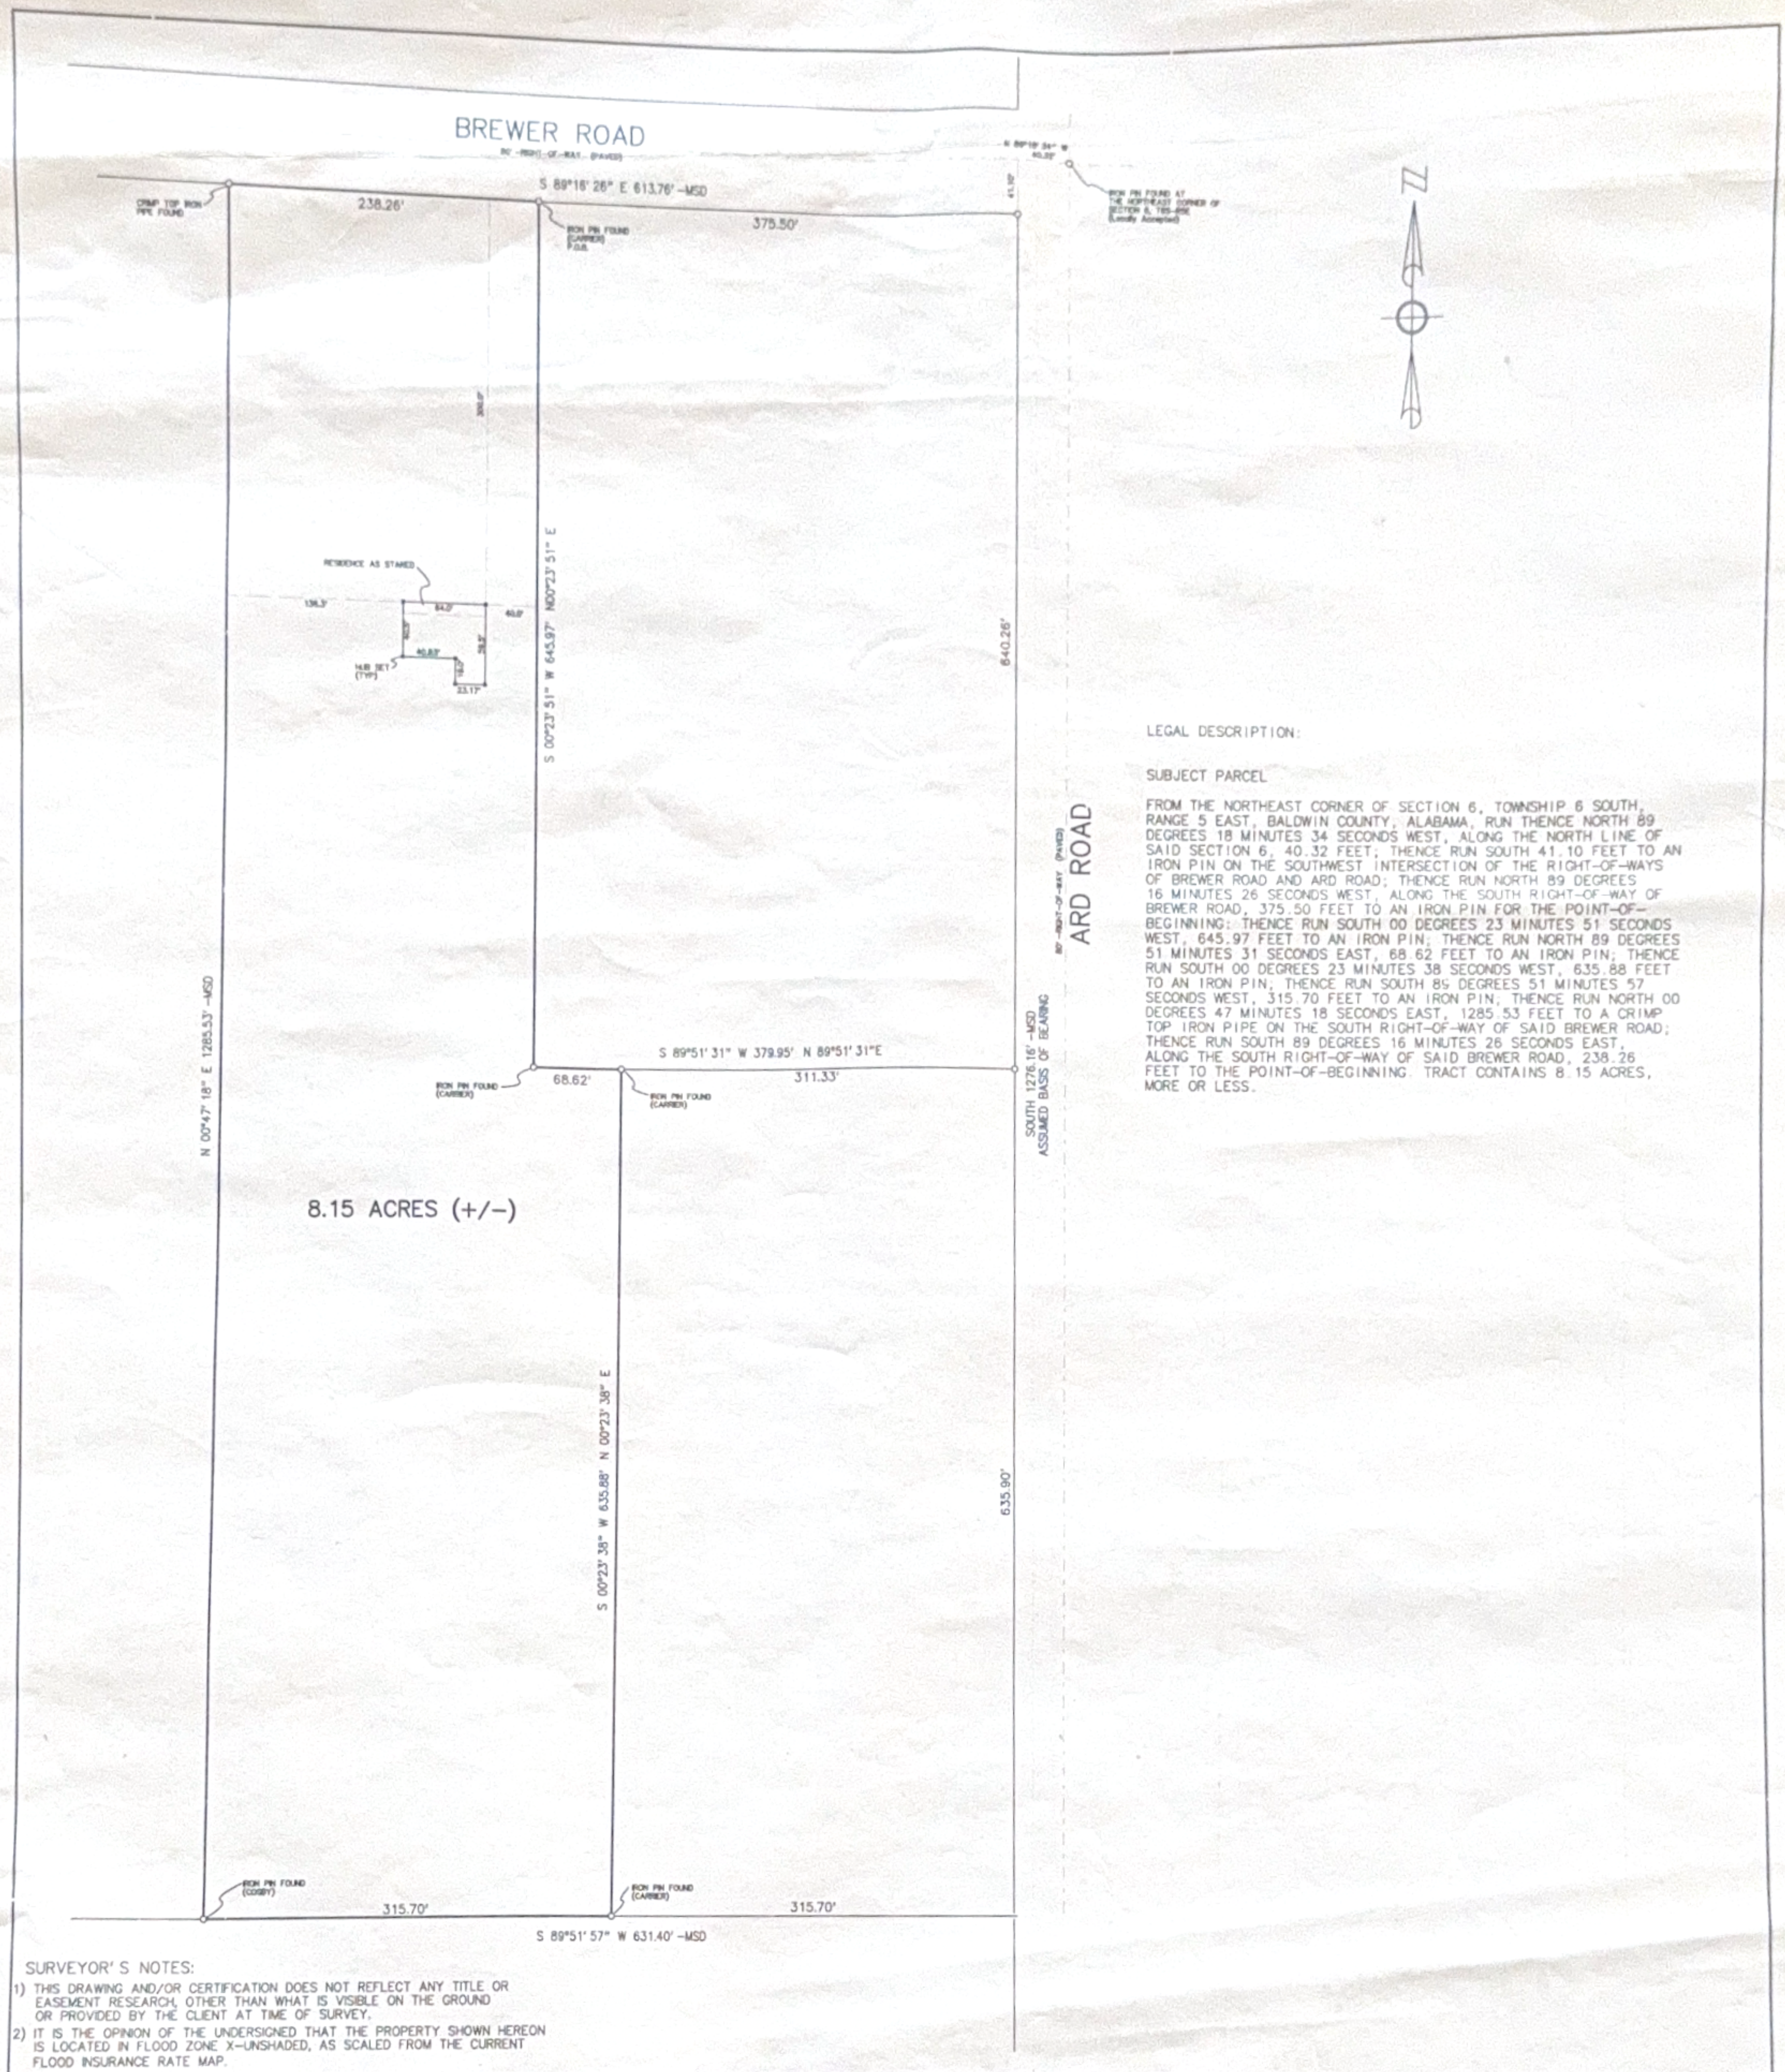

Construction Stake-out Survey			
DESCRIPTION		I, D. SCOTT CARRIER, a registered land surveyor, hereby state that all parts of this survey and drawing have been completed in accordance with the current requirements of the Standards of Practice for Land Surveying in the State of Alabama, to the best of my knowledge, information, and belief.	
CLIENT	DANNY McHENRY		
SCALE:	1" = 80'	DRAWN BY:	DSC
JOB NO.	14-018	FIELD DATE:	8/31/14
DATE	9/1/14	SHEET	1 OF 1 SHEETS
		NOT VALID WITHOUT SIGNATURE AND EMBOSSED SEAL	

D. SCOTT CARRIER-P.L.S.

13890 WHITE ROAD
SILVERHILL, ALABAMA 36576
(251)689-9693