
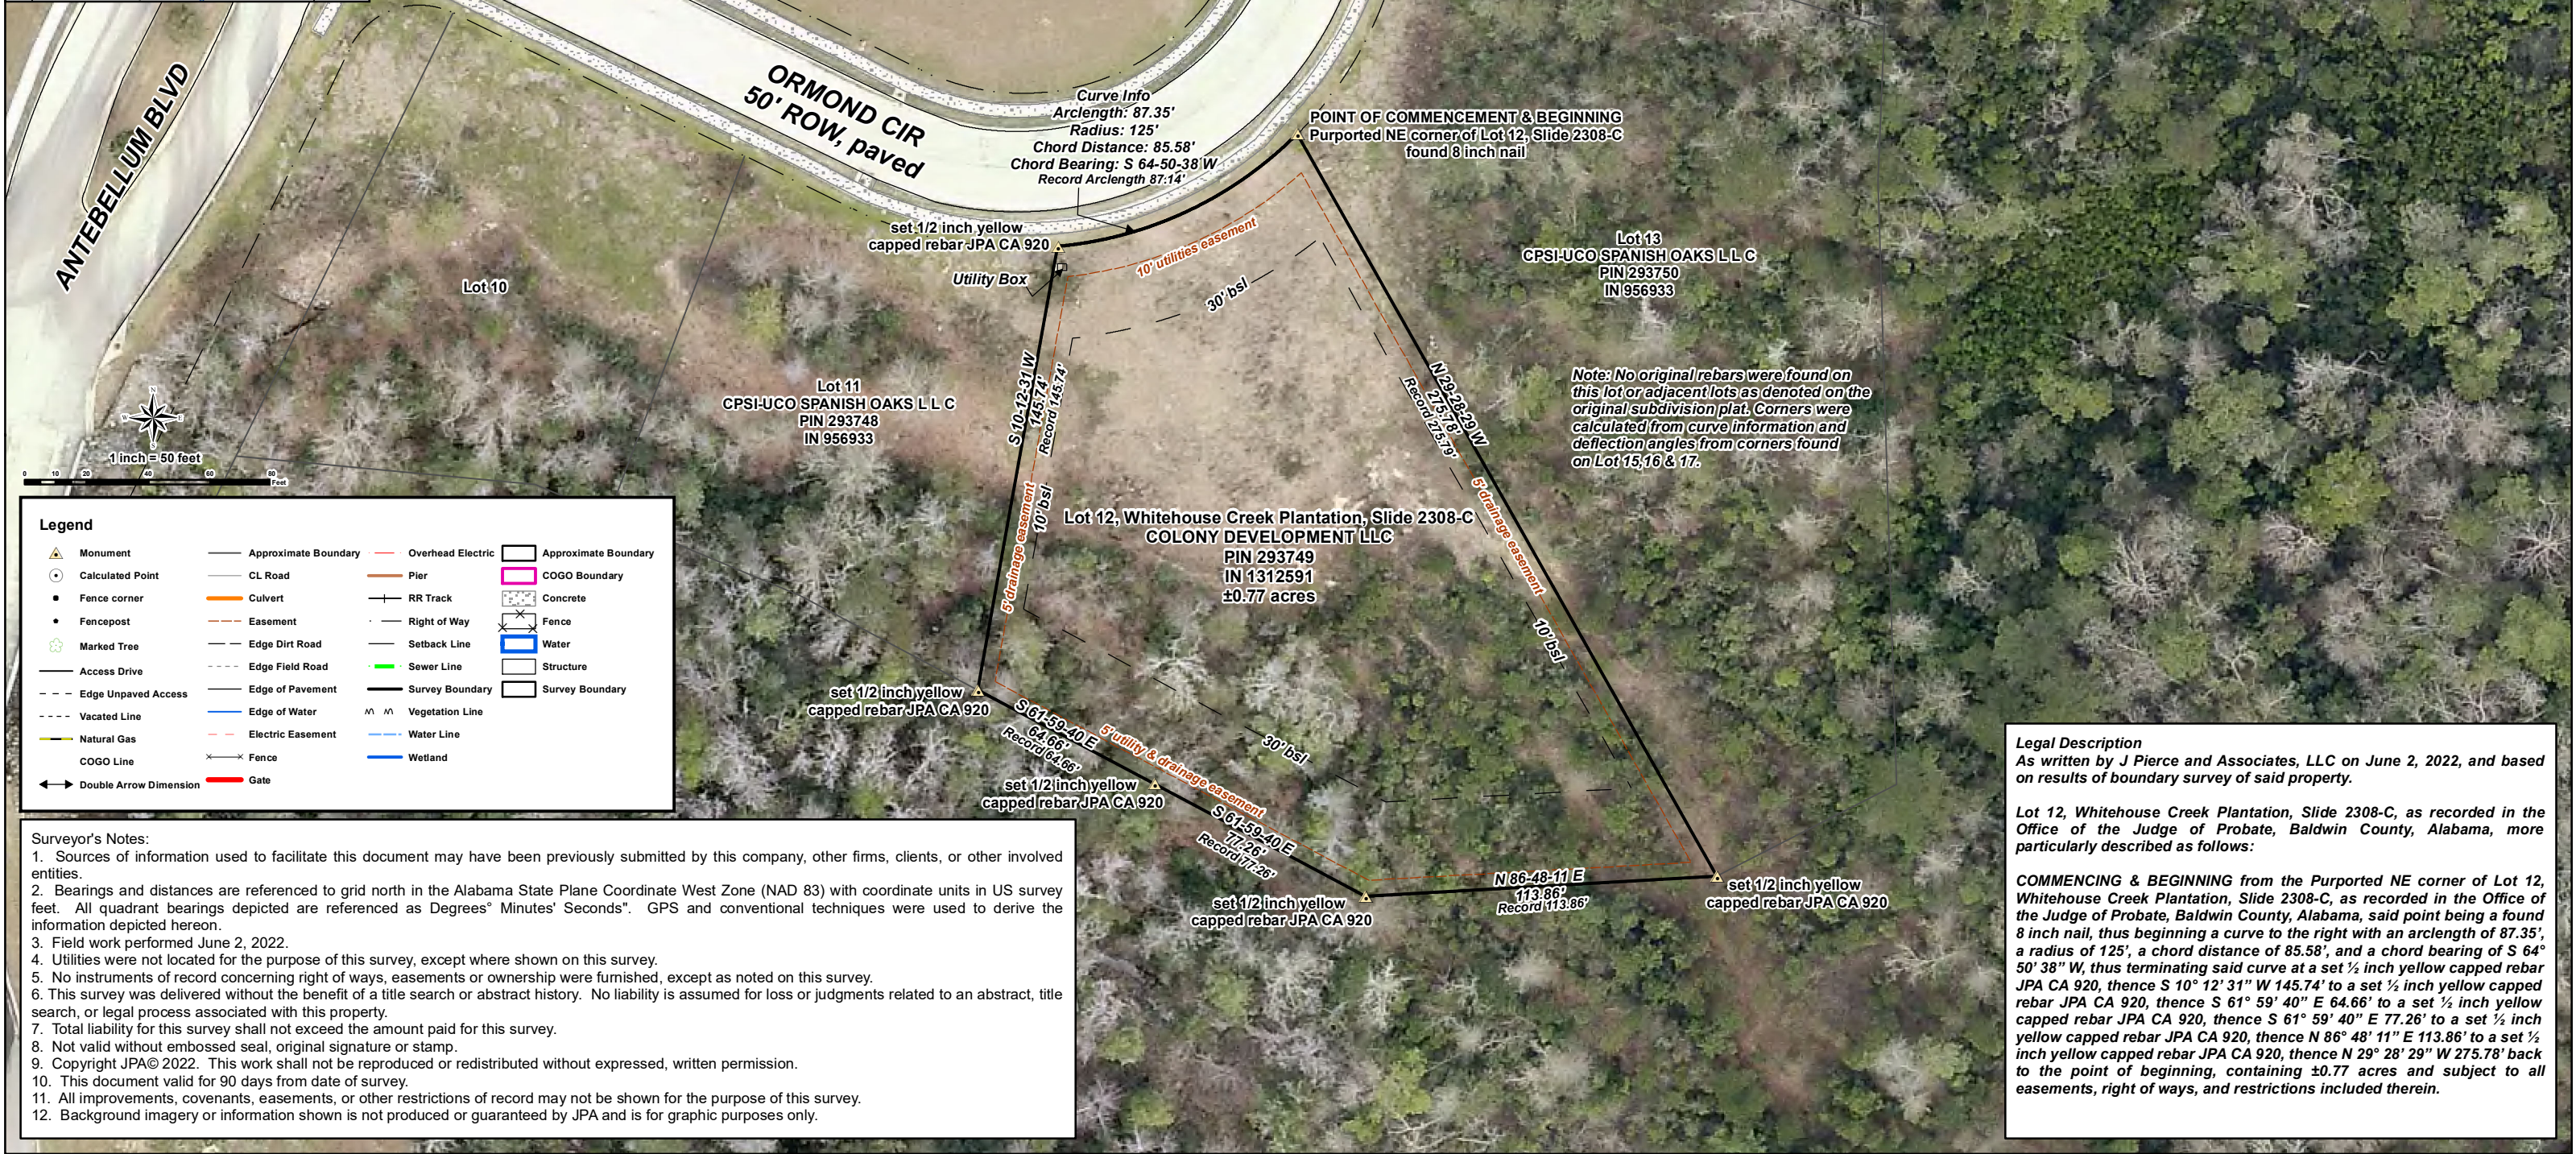


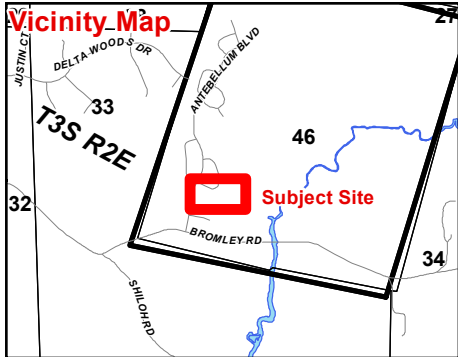

I hereby state all parts of this survey and drawing have been completed in accordance with the current requirements of the standards of practice for land surveying in the state of Alabama to best of my knowledge, information, and belief.

Matthew Burkett, PLS
AL #40398-S

Date

J Pierce and Associates LLC
Geospatial Consultants
16116 Old Ganey Road
Bay Minette, AL 36507
jacob@jpierceandassociates.com
matthew@jpierceandassociates.com
jpierceandassociates.com
251-508-5975

Results of Boundary Survey for Jason Stanley		
Section 46 T3S R2E	JPA Project #731	Ormond Circle Bay Minette, AL 36507
Field work: MDB/BCT Drawn: MDB Checked: MDB/JKP		Date: 6/2/2022 This document supersedes any previously dated document