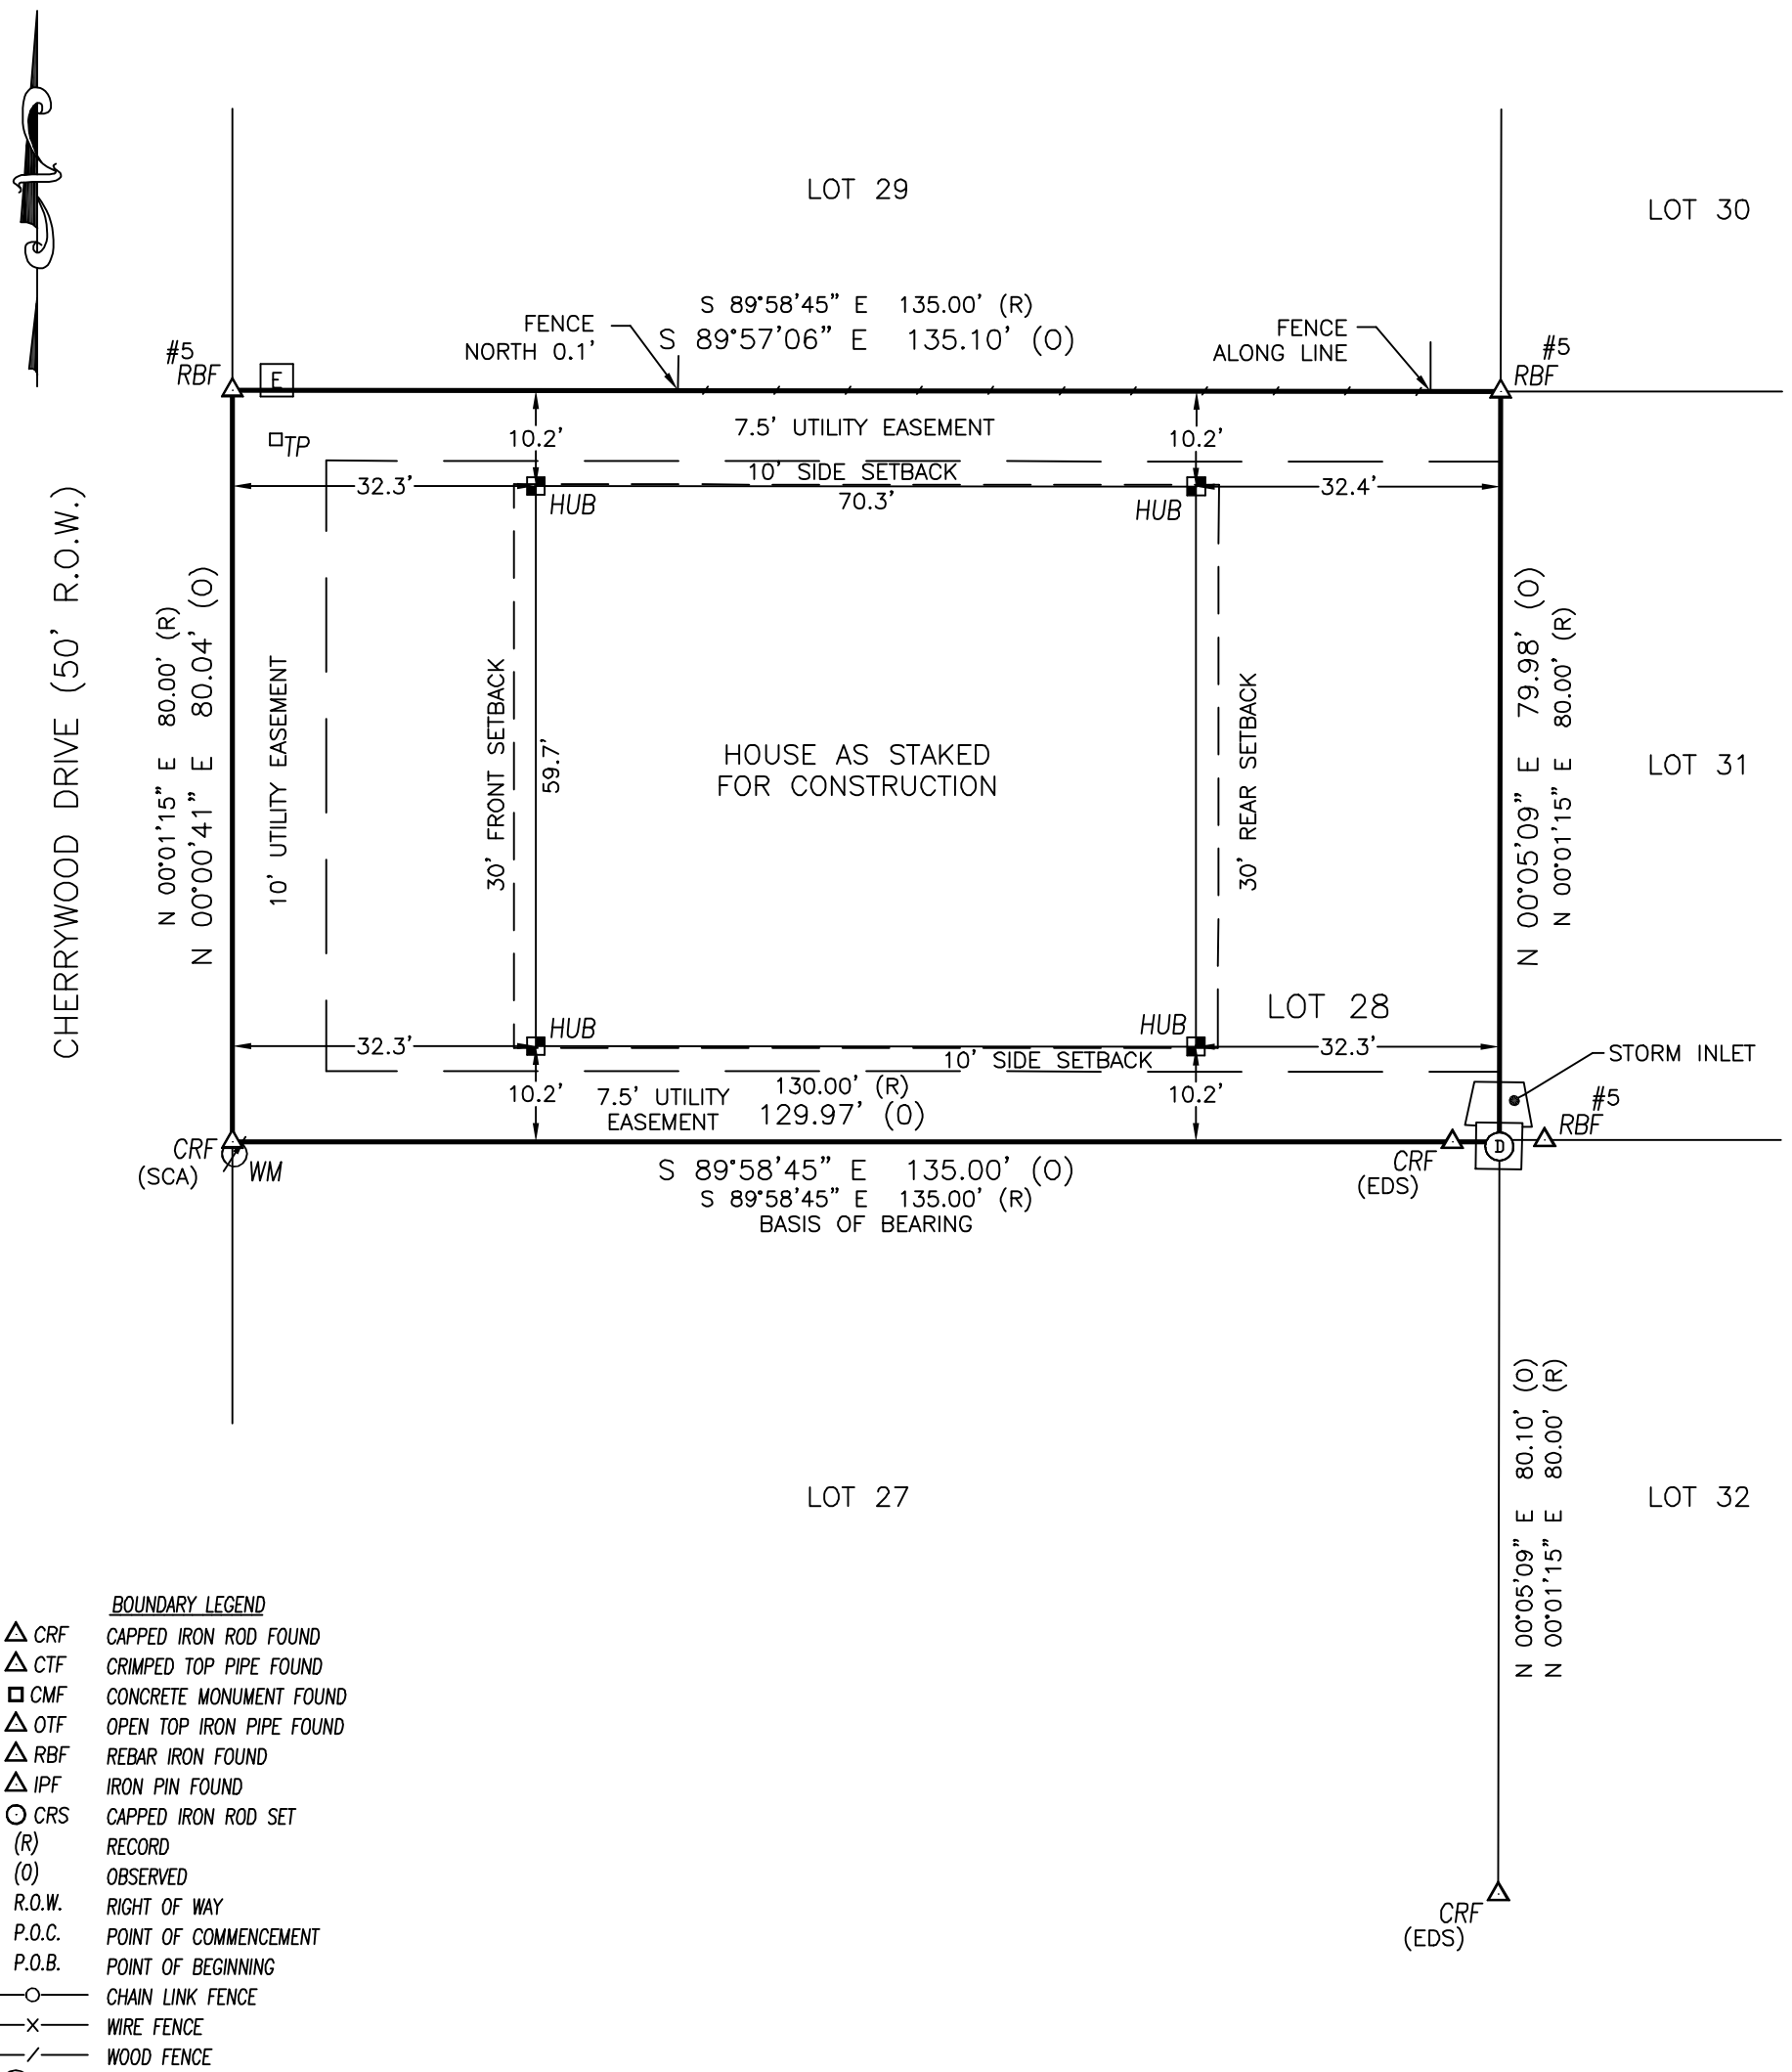


CRF	CAPPED IRON ROD FOUND
CTF	CRIMPED TOP PIPE FOUND
CMF	CONCRETE MONUMENT FOUND
OTF	OPEN TOP IRON PIPE FOUND
RBF	REBAR IRON FOUND
IPF	IRON PIN FOUND
CRS	CAPPED IRON ROD SET
(R)	RECORD
(O)	OBSERVED
R.O.W.	RIGHT OF WAY
P.O.C.	POINT OF COMMENCEMENT
P.O.B.	POINT OF BEGINNING
—O—	CHAIN LINK FENCE
—X—	WIRE FENCE
—/—	WOOD FENCE
D	STORM MANHOLE
WM	WATER METER
TP	TELEPHONE PEDESTAL
E	ELECTRICAL BOX

BOUNDARY LEGEND

BALDWIN COUNTY
ALABAMA

LOT 28, MYRTLEWOOD SUBDIVISION AS RECORDED ON SLIDE 2315-B IN THE OFFICE OF THE JUDGE OF PROBATE, BALDWIN COUNTY, ALABAMA.

I HEREBY CERTIFY THAT ALL PARTS OF THIS SURVEY AND DRAWING HAVE BEEN COMPLETED IN ACCORDANCE WITH THE CURRENT REQUIREMENTS OF THE STANDARDS OF PRACTICE FOR SURVEYING IN THE STATE OF ALABAMA TO THE BEST OF MY KNOWLEDGE, INFORMATION, AND BELIEF.

AL PLS #30007
2024.01.09
14:08:53-06'00'

NOTES:
1. TYPE OF SURVEY: STAKE OUT
2. RECORD DIMENSIONS BASED ON PLAT OF SUBDIVISION RECORDED ON SLIDE 2315-B IN THE OFFICE OF THE JUDGE OF PROBATE, BALDWIN COUNTY, ALABAMA.
3. THIS DRAWING AND DESCRIPTION DOES NOT REFLECT ANY TITLE OR EASEMENT RESEARCH OTHER THAN WHAT IS VISIBLE OR PROVIDED BY THE CLIENT'S CONVEYANCE, SETBACK LINES ESTABLISHED BY STATUTE, ORDINANCE OR RESTRICTIVE COVENANTS ARE NOT SHOWN.
4. THIS DRAWING IS THE PROPERTY OF SMITH, CLARK & ASSOCIATES. IT IS SOLELY FOR THE USE OF THE CLIENT NAMED HEREON AND IS NONTRANSFERABLE TO ANY OTHER PARTY, IT MAY NOT BE USED WITHOUT PRIOR CONSENT FROM SMITH, CLARK & ASSOCIATES.
5. THIS DRAWING IS TO SCALE WHEN PRINTED ON 11X17 PAPER IN PORTRAIT VIEW WITH NO SCALING.

PARTY CHIEF:	DRAWN:	CHECKED:	CLIENT:
LC	DW	HW	ARK BUILDERS LLC

DATE:	SCALE:	TITLE:
01/04/24	1"=20'	STAKE OUT SURVEY LOT 28 MYRTLEWOOD SUBDIVISION FOLEY, ALABAMA

DRAWING NUMBER:	FB/PG:
23-604	201/04

SMITH CLARK & ASSOCIATES land surveyors

Physical Address:
11111 U.S. Hwy 31 Ste A
Spanish Fort, AL 36527
(251) 626-0404

Mailing Address:
30941 Mill Lane
Suite G, Box 258
Spanish Fort, AL 36527

ALABAMA LICENSED No. 30007 PROFESSIONAL LAND SURVEYOR HUNTER C. SMITH