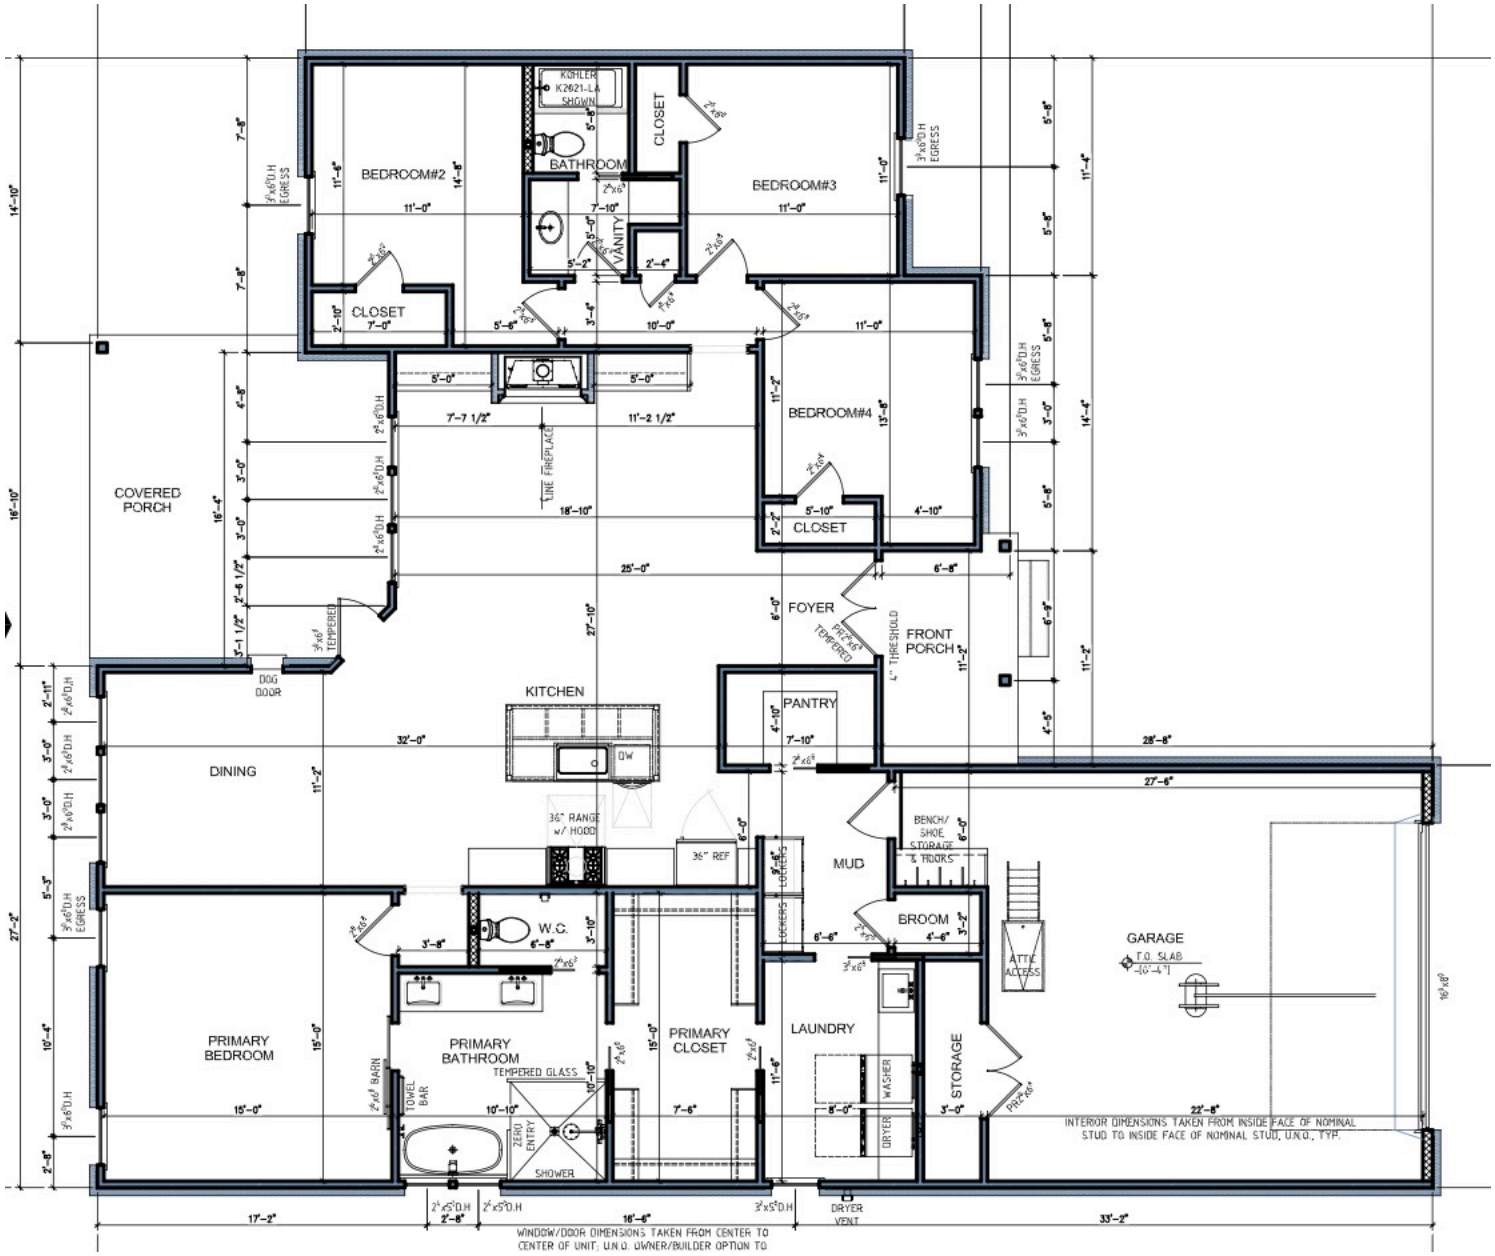

BEDROOM#2
BATHROOM
CLOSET
BEDROOM#3
VANITY
CLOSET
BEDROOM#4
CLOSET
COVERED PORCH
LINE FIREPLACE
FOYER
FRONT PORCH
PREFAB TEMPERED
4" THRESHOLD
DOG DOOR
KITCHEN
PANTRY
DINING
36" RANGE w/ HOOD
36" REF
DW
MUD
BENCH/ SHOE STORAGE & HOOKS
W.C.
BROOM
ATTIC ACCESS
GARAGE
T.O. SLAB -10'-4"
PRIMARY BEDROOM
PRIMARY BATHROOM
TEMPERED GLASS
TOWEL BAR
ZERO ENTRY
SHOWER
PRIMARY CLOSET
LAUNDRY
WASHER
DRYER
STORAGE
DRYER VENT
INTERIOR DIMENSIONS TAKEN FROM INSIDE FACE OF NOMINAL STUD TO INSIDE FACE OF NOMINAL STUD, U.N.O., TYP.
WINDOW/DOOR DIMENSIONS TAKEN FROM CENTER TO CENTER OF UNIT; U.N.O. OWNER/BUILDER OPTION TO