



COPYRIGHT NOTE ALL RIGHTS RESERVED MLB DESIGNS, INC. These drawings and specifications shall remain the property of the Designer and shall not be used for any other projects without the written consent of the Designer. These drawings are not to be reproduced, changed or copied in any form or manner whatsoever. Nor are they to be assigned to any third party without first obtaining the written permission and consent of the Designer.

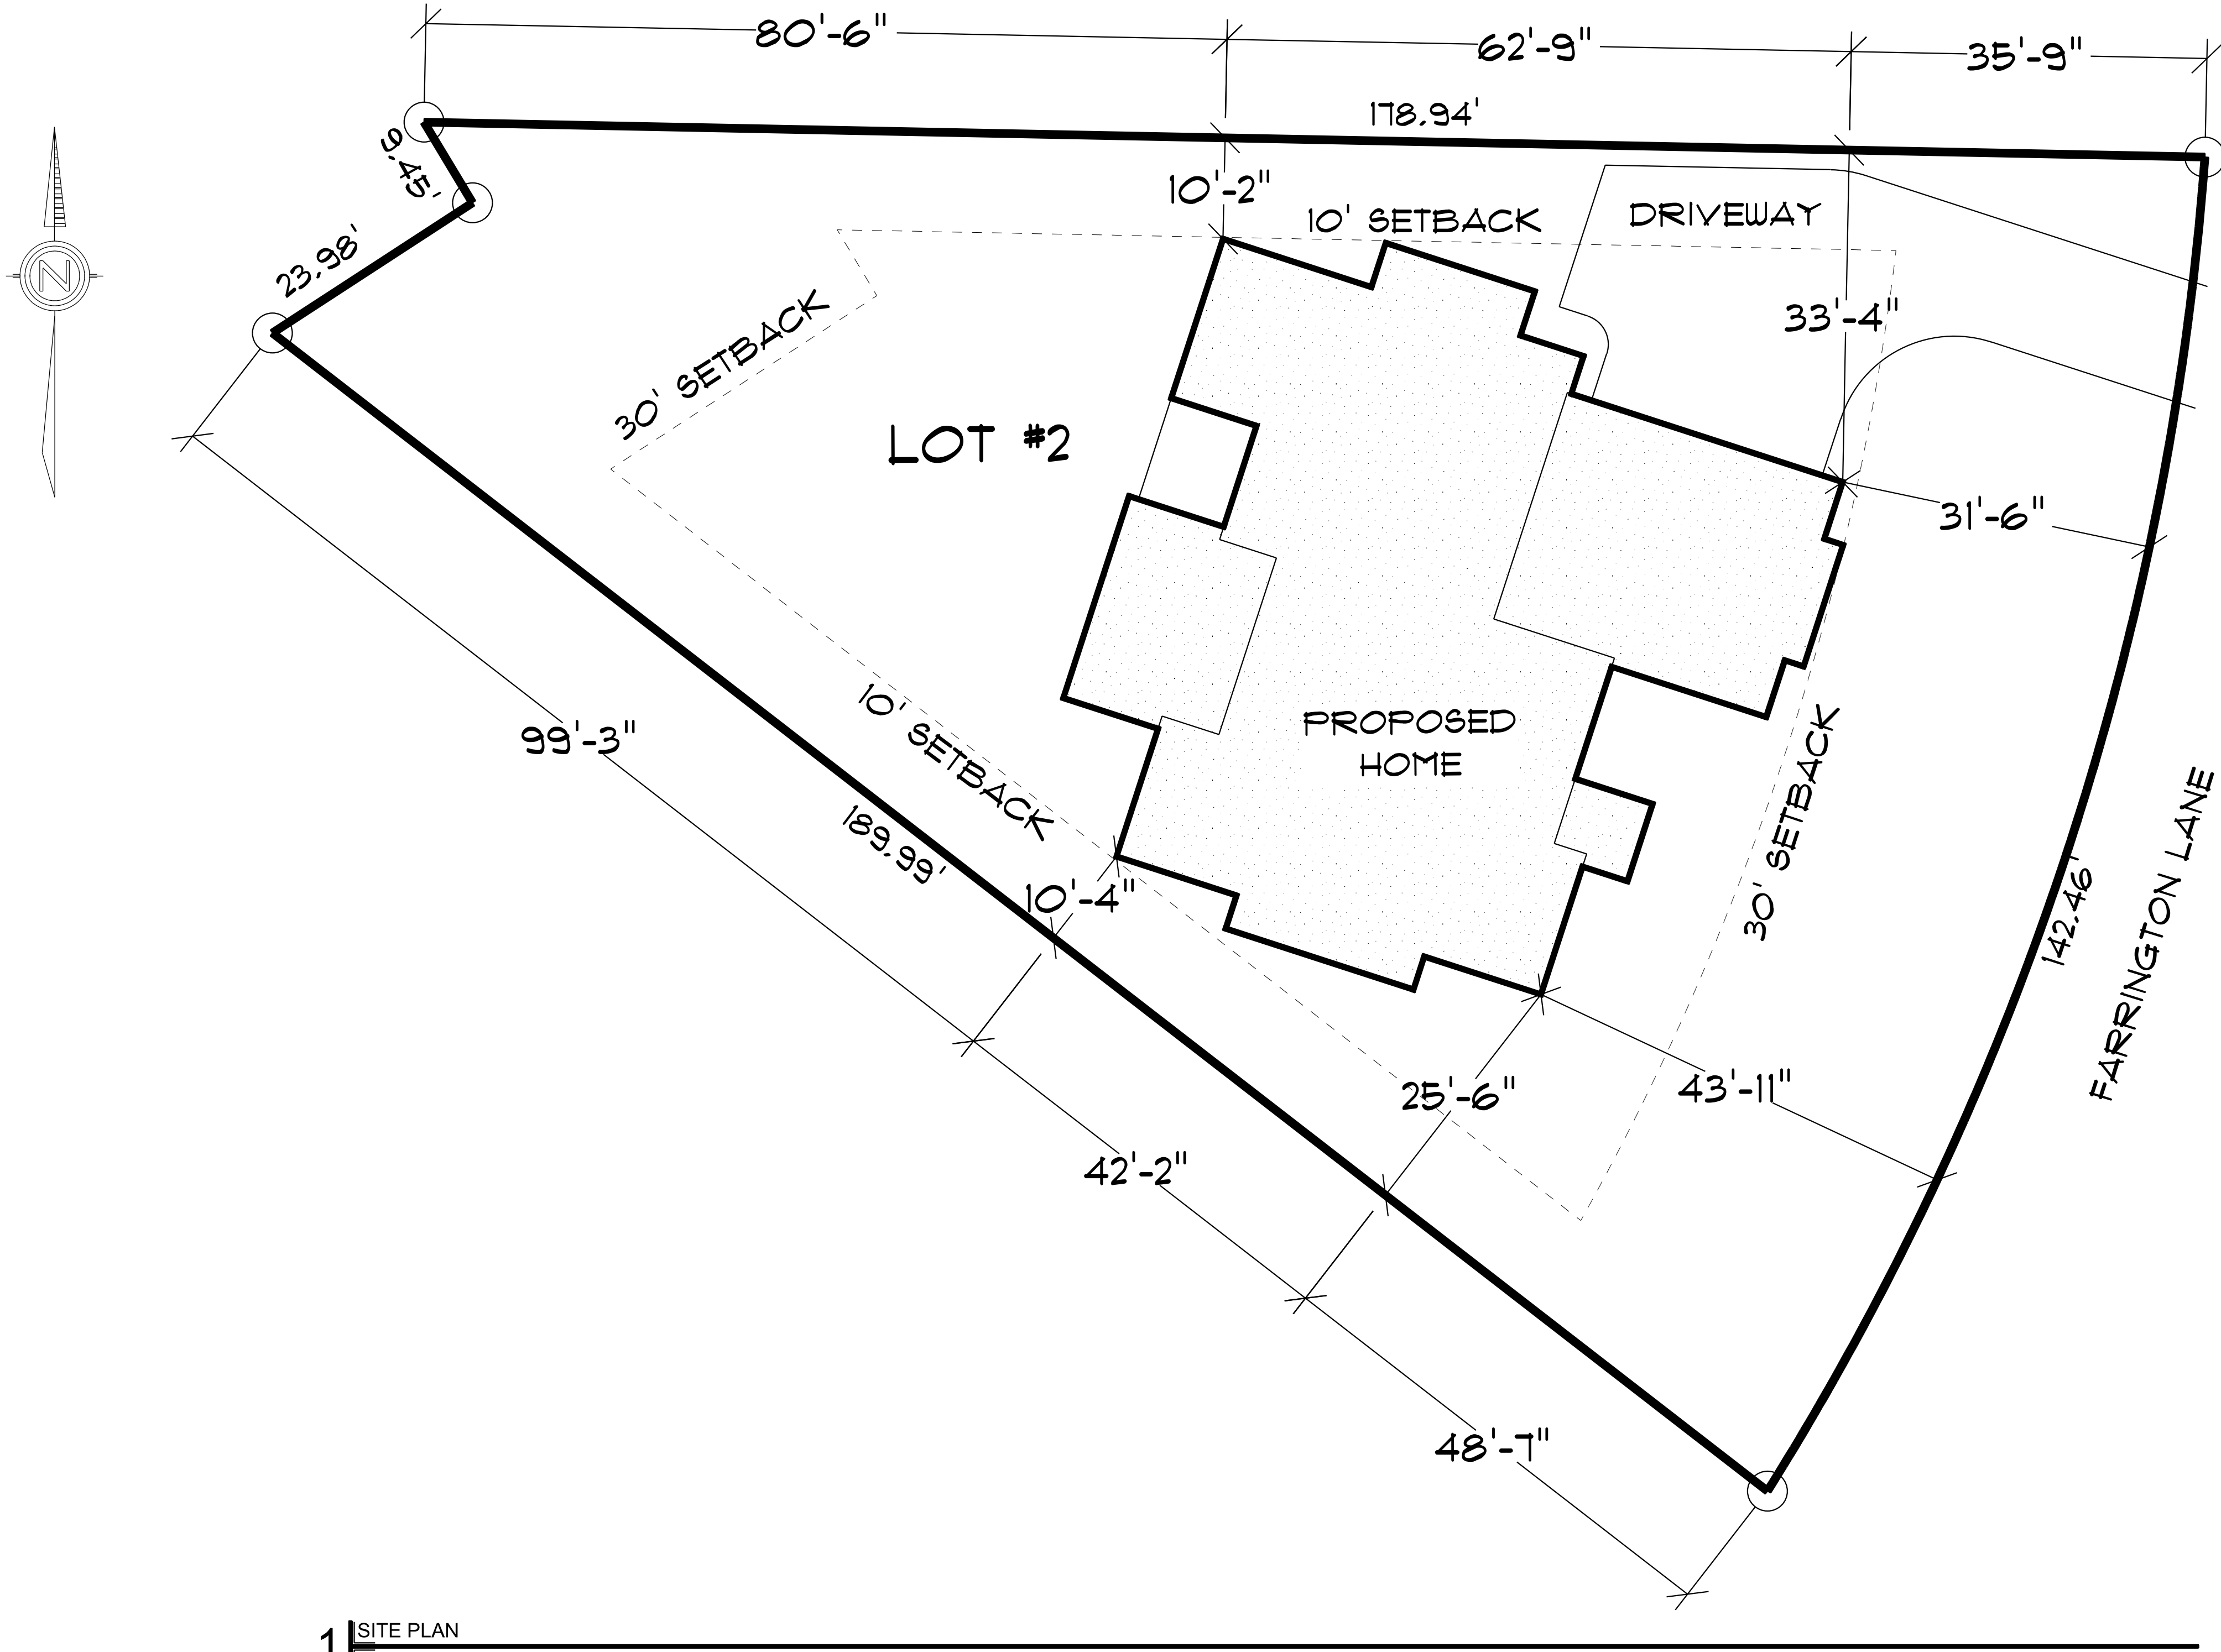

CLIENT NAME: BROWN RESIDENCE	
MLB JOB NO.:	MLB 25-250
PLAN NO.:	LOT2 STILLWATER CUSTOM
DATE ISSUED: NOVEMBER 20, 2025	
DATE PLOTTED: 1/15/2026	
DRAWN BY: MLB	CHECKED BY: MLB
SHEET No. : T1	

PROPERTY LOCATION: Lot #2, Farrington Lane Stillwater, Phase Three	
Spanish Fort, AL	PLOT PLAN
SHEET DESCRIPTION:	

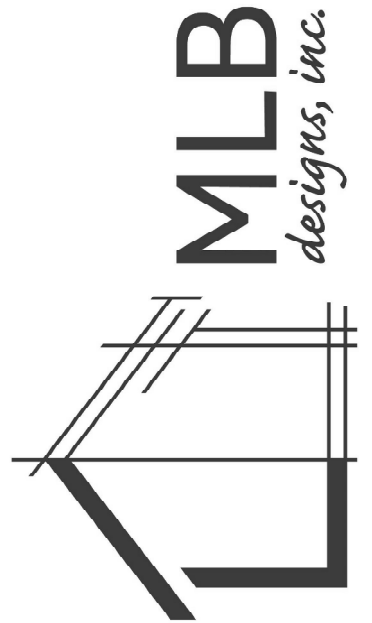

10785 Riverview Nursery Road
Theodore, AL
Phone: 251-209-6730
mason@mlbhomedesigns.com
www.mlbhomedesigns.com

AL THOUGH EVERY EFFORT HAS BEEN MADE IN PREPARING THESE PLANS AND CHECKING THEM FOR ACCURACY, THE CONTRACTOR MUST CHECK ALL DETAILS AND DIMENSIONS AND BE RESPONSIBLE FOR THE SAME FOR ALL GOVERNING CODES AND BUILDING PRACTICES. THESE DRAWINGS CONFORM TO GENERALLY ACCEPTED BUILDING PRACTICES, HOWEVER STATE AND LOCAL CODES MAY VARY. THE CONTRACTOR SHALL VERIFY ALL MECHANICAL AND ELECTRICAL REQUIREMENTS AND CLEARANCES. CONTRACTOR SHALL VERIFY ALL FLOOR AND ROOF BEARING LOCATIONS. CONTRACTOR SHALL VERIFY ALL BEAM AND HEADER SIZES FOR CODE COMPLIANCE.