
CURVE DATA

NUMBER	RADIUS	ARC LENGTH	TANGENT	CHORD LENGTH	BEARING	DELTA
C21	275.00	38.20	19.13	38.17	N08°38'15"E	07°57'30"
C22	125.00	16.64	8.33	16.63	S08°28'21"W	07°37'43"
C23	125.00	31.63	15.90	31.54	S19°32'09"W	14°29'52"
C24	25.00	27.67	15.44	26.28	N04°55'02"W	63°24'14"
C25	50.00	4.63	2.32	4.63	S33°57'57"E	05°18'23"
C26	50.00	54.76	30.49	52.06	S00°03'42"W	62°44'56"

LINE DATA

NUMBER	DIRECTION	DISTANCE
L10	S12°37'00"W	5.25'

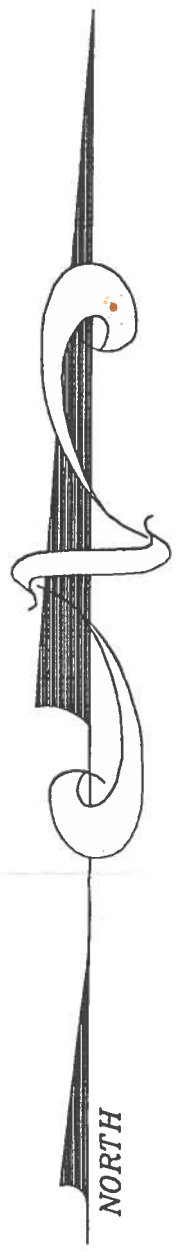

L10
S 83°06'17" E
124.87'
60.00'
C21
LOT 33
C22
VCRF
6.50'
6.50'
25.00'
S 83°06'17" E
127.01'
60.00'
415.84'
C23
55.33'
VCRF
22.33'
GARAGE
14.00'
12.08'
3.50'
43.74'
LOT 32
PROPOSED BUILDING
DIMENSIONS SHOWN
ON BUILDING DO NOT
INCLUDE BRICK
10.67'
4.08'
14.00'
33.00'
60.00'
C24
VCRF
C25
50.83'
S 83°06'17" E
125.51'
43.74'
VCRF
N06°53'43"E 415.84'
6.50'
6.50'
C26
LOT 31
106.17'

GRAPHIC SCALE

20 0 10 20 40 80

(IN FEET)

SURVEYOR'S NOTES

1. DESCRIPTION AS FURNISHED BY CLIENT.
2. ALL MEASUREMENTS WERE MADE IN ACCORDANCE WITH U. S. STANDARDS.
3. SOURCES OF INFORMATION USED WERE PREVIOUS SURVEYS BY THIS AND OTHER FIRMS AND THE RECORDED SUBDIVISION PLAT.
4. NO TITLE SEARCH, TITLE OPINION OR ABSTRACT WAS FURNISHED TO NOR PERFORMED BY THIS FIRM FOR THE SUBJECT PROPERTY. THERE MAY BE DEEDS OF RECORD, UNRECORDED DEEDS, EASEMENTS, RIGHTS-OF-WAY OR OTHER INSTRUMENTS WHICH COULD AFFECT THE BOUNDARIES OF SAID PROPERTY.
5. THIS PROPERTY MAY BE SUBJECT TO ADDITIONAL RESTRICTIONS THAT MAY BE FOUND IN THE PUBLIC RECORDS OF THIS COUNTY.
6. THE LINES SHOWN REPRESENTING THE CENTERLINE AND RIGHTS OF WAY OF THE STREETS ARE SHOWN FOR VISUAL PURPOSES ONLY AND WAS NOT SURVEYED UNLESS MONUMENTATION IS ALSO SHOWN.
7. THERE WAS NO ATTEMPT TO DETERMINE THE EXISTENCE, LOCATION OR EXTENT OF ANY SUBSURFACE FEATURES.
8. BUILDING SETBACKS:
   FRONT - 20'
   REAR - 20'
   SIDE - 5'
9. THERE WAS NO OTHER VISIBLE IMPROVEMENT ON SITE AT TIME OF THIS SURVEY.
10. ALL LOTS ARE SUBJECT TO A 10' UTILITY EASEMENT ALONG THE R.O.W. AND A 5' UTILITY EASEMENT ALONG EACH SIDE OF EACH SIDE LOT LINE.

LEGEND

⊡ - HUB & TACK SET
VCRF - VOLKERT AND ASSOCIATES 5/8"ø CAPPED REBAR FOUND (CA-00339-LS)

Description LOT 32 OF THE GARDENS AT GLEN LAKES

Section 11 Twp 8S Rng 4E Recorded SLIDE 2007E & 2007F Book Page

Bearing Reference BEARINGS ARE BASED ON THE SOUTH R.O.W. LINE OF COUNTY ROAD 20 BEING N89°39'37"W. Elevation Reference ----------

Ordered By DAVID VOSLOH Job No. 100901.50 File No 911000SO.dwg

Date of Map 03/27/01 Date of Survey 03/13/01 FB 632 Page 36

Scale 1" = 50' Recertified Revised

I, NOEL ED HAND, A LICENSED PROFESSIONAL LAND SURVEYOR IN THE STATE OF ALABAMA, FOR VOLKERT & ASSOCIATES, INC., STATE THAT ALL PARTS OF THIS SURVEY AND DRAWING HAVE BEEN COMPLETED IN ACCORDANCE WITH THE REQUIREMENTS OF THE MINIMUM TECHNICAL STANDARDS FOR THE PRACTICE OF LAND SURVEYING IN THE STATE OF ALABAMA TO THE BEST OF MY KNOWLEDGE, INFORMATION AND BELIEF.

Noel Ed Hand

NOEL ED HAND (FOR VOLKERT & ASSOCIATES, INC.)
AL LICENSE NO. 12486

PROJECT NO. 100901.50
SHEET 1 OF 1 SHEETS
PROJECT NAME: THE GARDENS AT GLEN LAKES
SHEET DESCRIPTION: LOT 32 CONSTRUCTION STAKE OUT
CLIENT: DAVID VOSLOH

VOLKERT & ASSOCIATES, INC.
Engineers · Surveyors · Planners

STORAGE FILE P:\911000\SRV\911000SO.dwg TAPE 03/27/01

SURVEYED BY SLS
DRAWN BY JMS JR.
CHECKED JMS
DATE 03/27/01

NOT VALID UNLESS SEALED WITH AN EMBOSSED SEAL

NO.	DATE	APPR.	REVISIONS

©2001 VOLKERT & ASSOCIATES, INC.
CONSULTING ENGINEERS-GULF SHORES, AL.