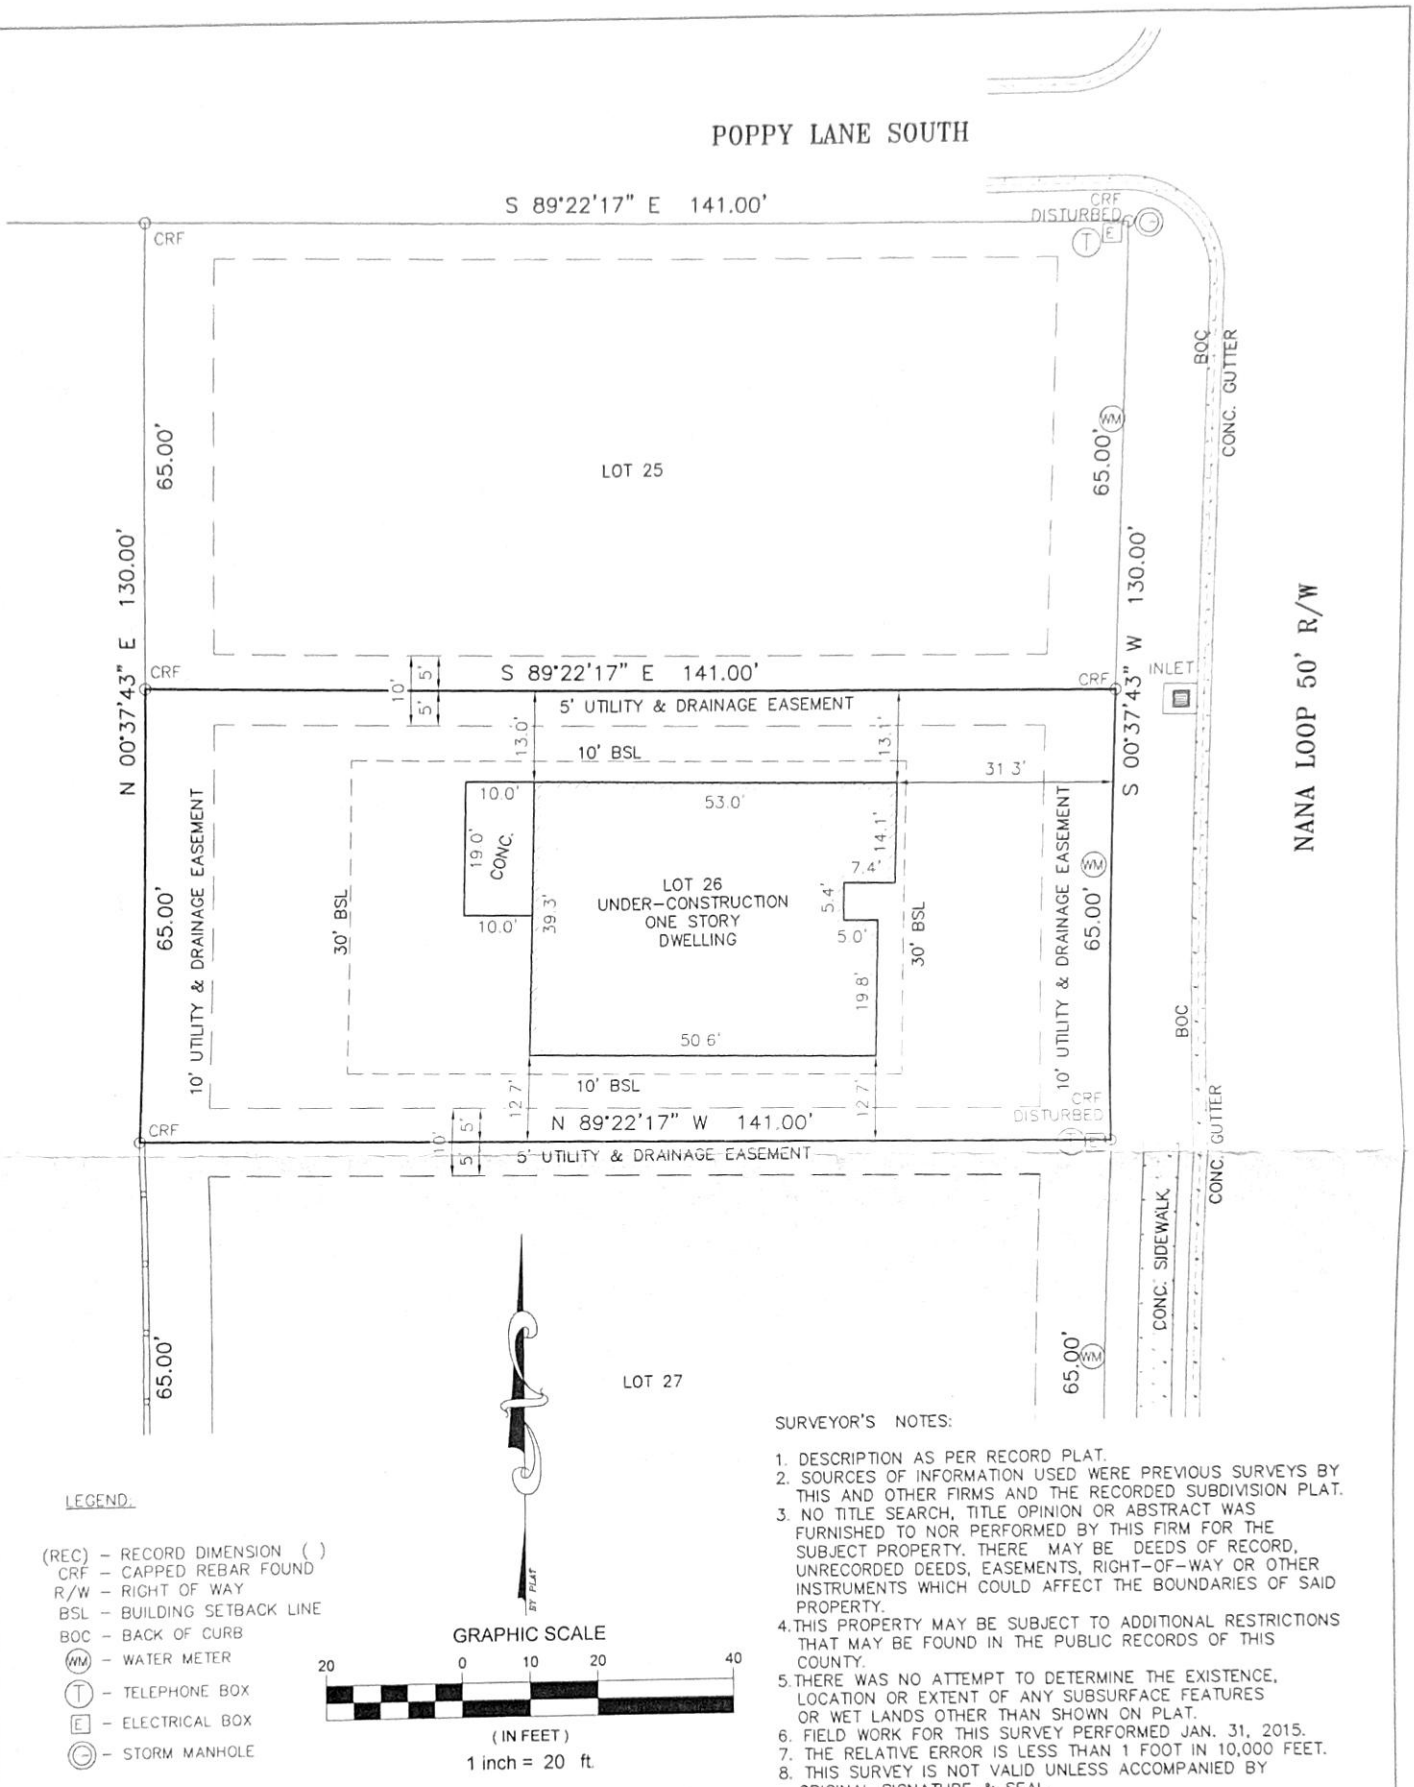


LEGEND:

(REC) – RECORD DIMENSION ( )
CRF – CAPPED REBAR FOUND
R/W – RIGHT OF WAY
BSL – BUILDING SETBACK LINE
BOC – BACK OF CURB
WM – WATER METER
T – TELEPHONE BOX
E – ELECTRICAL BOX
SM – STORM MANHOLE

GRAPHIC SCALE

20 0 10 20 40

(IN FEET)

1 inch = 20 ft.

SURVEYOR'S NOTES:

1. DESCRIPTION AS PER RECORD PLAT.
2. SOURCES OF INFORMATION USED WERE PREVIOUS SURVEYS BY THIS AND OTHER FIRMS AND THE RECORDED SUBDIVISION PLAT.
3. NO TITLE SEARCH, TITLE OPINION OR ABSTRACT WAS FURNISHED TO NOR PERFORMED BY THIS FIRM FOR THE SUBJECT PROPERTY. THERE MAY BE DEEDS OF RECORD, UNRECORDED DEEDS, EASEMENTS, RIGHT-OF-WAY OR OTHER INSTRUMENTS WHICH COULD AFFECT THE BOUNDARIES OF SAID PROPERTY.
4. THIS PROPERTY MAY BE SUBJECT TO ADDITIONAL RESTRICTIONS THAT MAY BE FOUND IN THE PUBLIC RECORDS OF THIS COUNTY.
5. THERE WAS NO ATTEMPT TO DETERMINE THE EXISTENCE, LOCATION OR EXTENT OF ANY SUBSURFACE FEATURES OR WET LANDS OTHER THAN SHOWN ON PLAT.
6. FIELD WORK FOR THIS SURVEY PERFORMED JAN. 31, 2015.
7. THE RELATIVE ERROR IS LESS THAN 1 FOOT IN 10,000 FEET.
8. THIS SURVEY IS NOT VALID UNLESS ACCOMPANIED BY ORIGINAL SIGNATURE & SEAL.

DESCRIPTION:

LOT 26 OF NANAFIELD SUBDIVISION, PHASE 1, AS SHOWN ON MAP OR PLAT THEREOF RECORDED IN SLIDE 2344-F, IN THE OFFICE OF THE JUDGE OF PROBATE OF BALDWIN COUNTY, ALABAMA.

"I, VINCENT D. LUCIDO, HEREBY CERTIFY THAT ALL PARTS OF THIS SURVEY AND DRAWING HAVE BEEN COMPLETED IN ACCORDANCE WITH THE CURRENT REQUIREMENTS OF THE STANDARDS OF PRACTICE FOR SURVEYING IN THE STATE OF ALABAMA TO THE BEST OF MY KNOWLEDGE, INFORMATION, AND BELIEF."

2/12/2015
DATE

VINCENT D. LUCIDO, P.L.S.
ALABAMA LICENSE NUMBER: 13918

NOT VALID UNLESS ACCOMPANIED BY ORIGINAL SIGNATURE & SEAL.
ALABAMA PROFESSIONAL ENGINEER AND LICENSED No. 13918 LAND SURVEYOR VINCENT D. LUCIDO

SHEET TITLE	FOUNDATION SURVEY		
SHEET NO 1 OF 1	PROJECT NO 14101.2 -26		
	DRAWN CCD	CHECKED VDL	
	SCALE 1" = 20'		
	DATE 2-12-2015		

BEACH N BAY INC.
22595 NANA LOOP
ROBERTSDALE, AL 36567
SECTION 1, TOWNSHIP 6 SOUTH, RANGE 3 EAST, BALDWIN COUNTY, ALABAMA

Lucido
Engineering & Surveying, LLC
Consulting Engineers & Land Surveyors
24693 Canal Road, Suite A
Orange Beach, Alabama 36561
Tel 251 967 3250 vincelucido@LucidoEng.com